


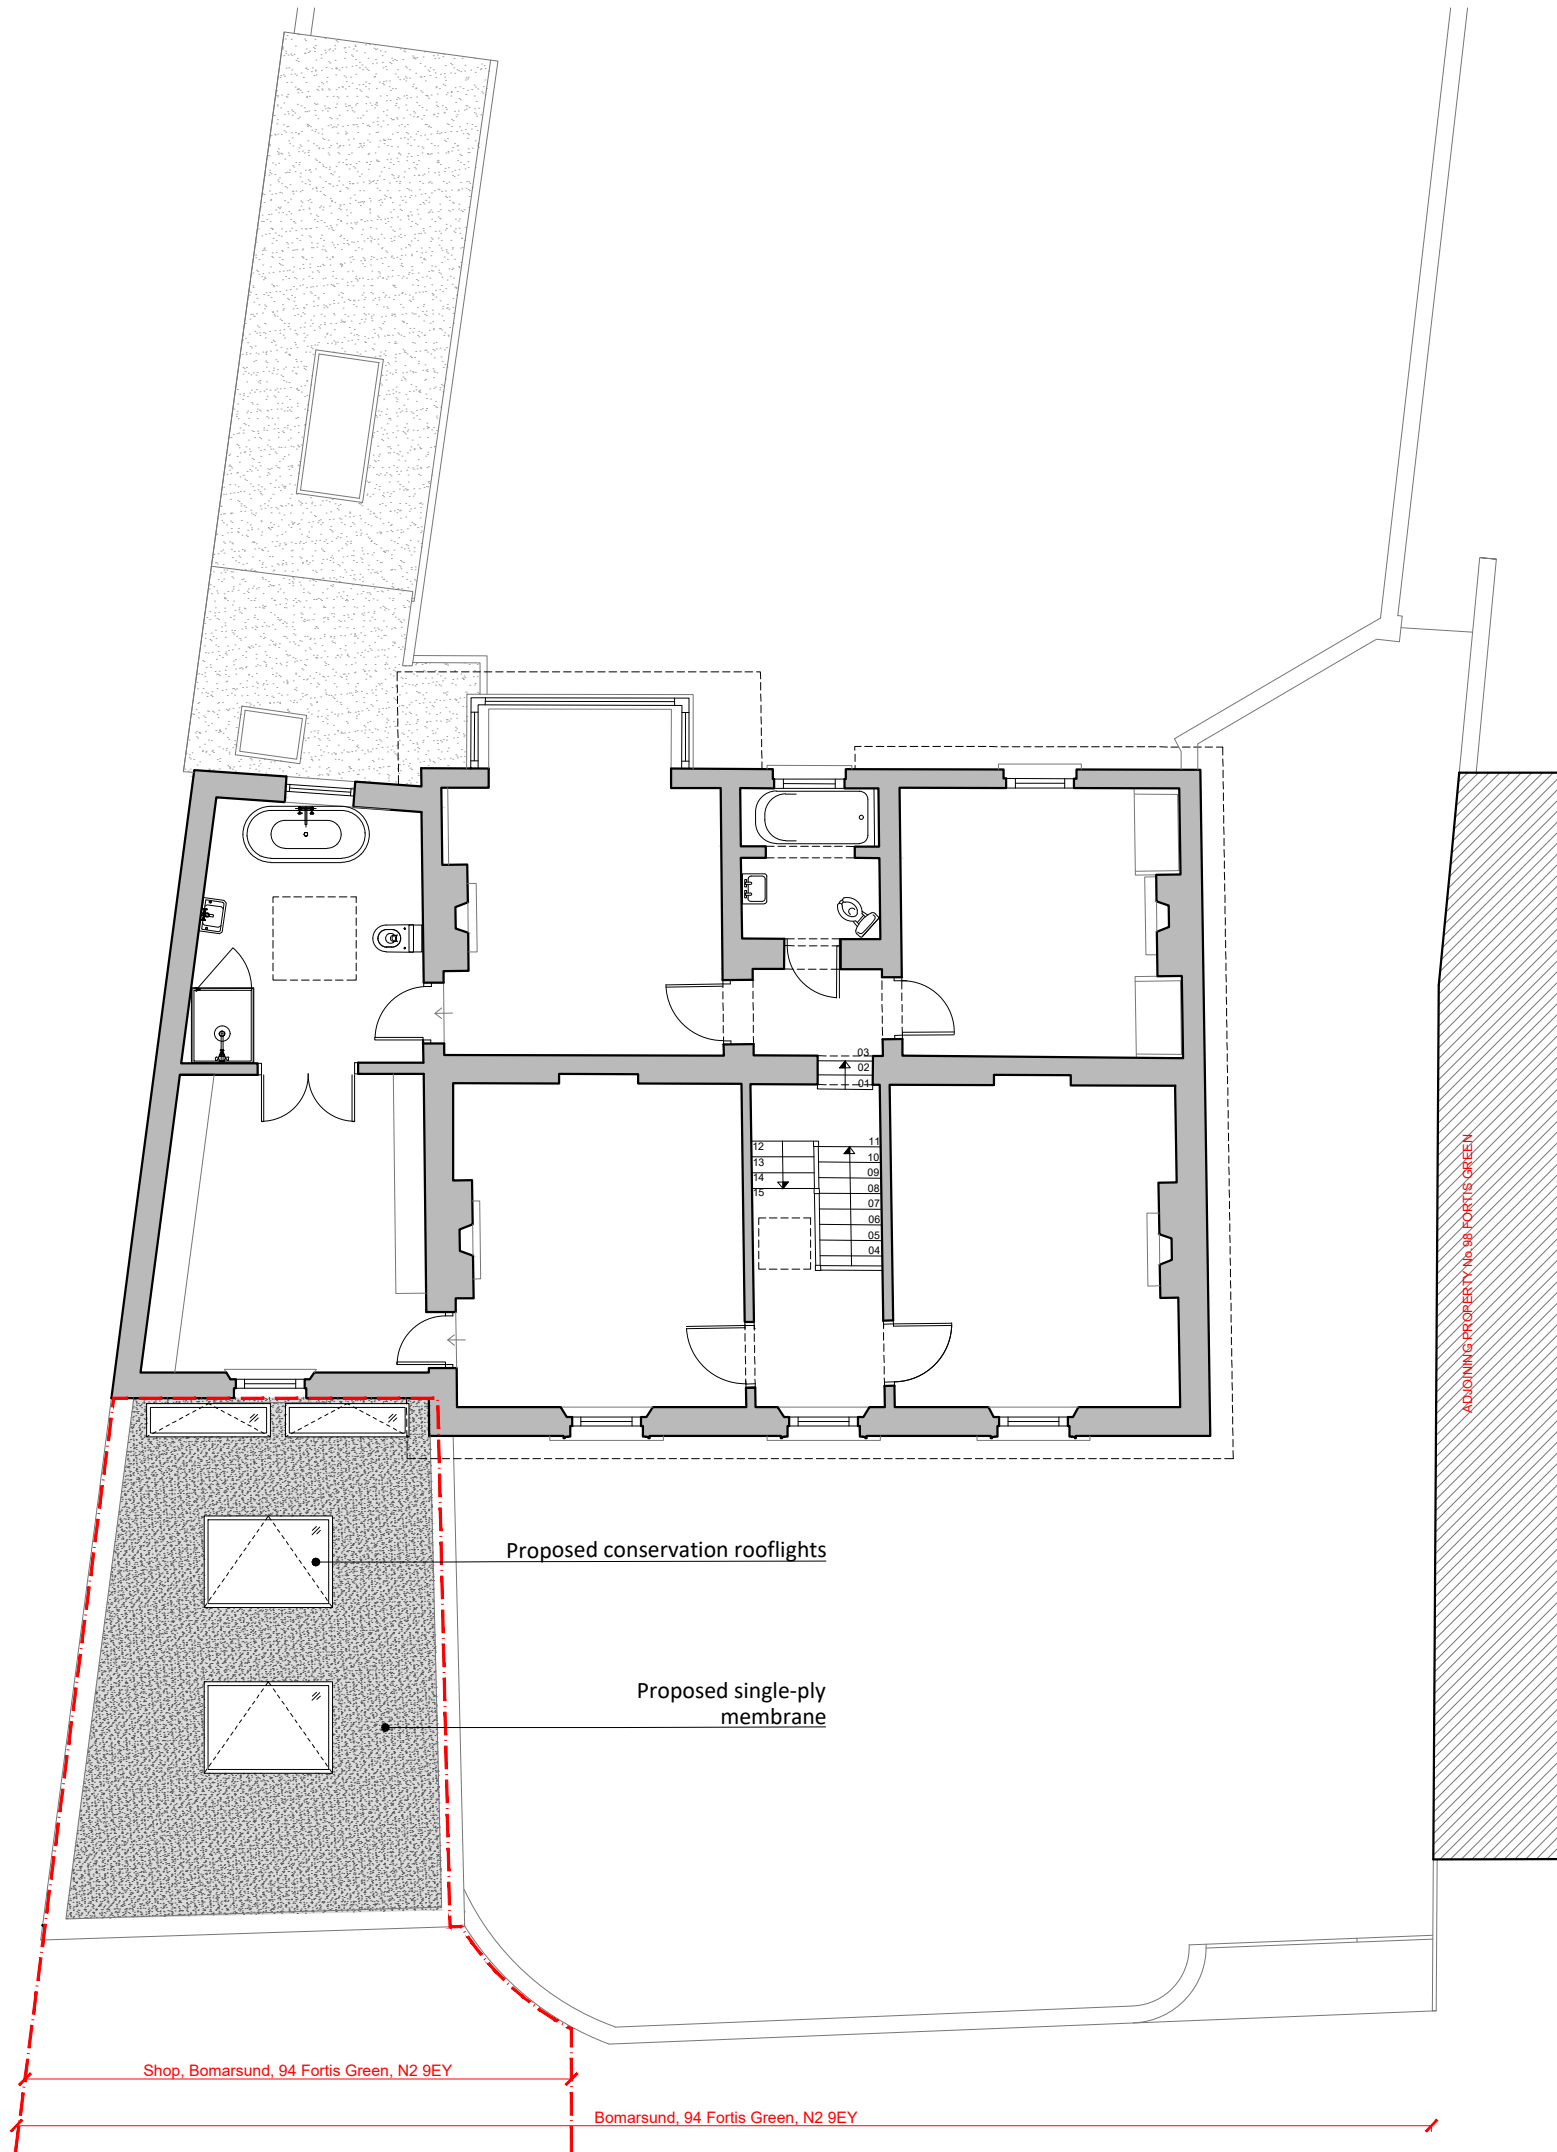

2 PROPOSED FIRST FLOOR
SCALE: 1:100

0 metres 2 10



General Notes:

- Do not scale from the drawing.
- All dimensions must be verified on site before the commencement of work of the fabrication of any item. Any discrepancies must be reported to the Architect.
- The drawing is to be read with all related information.

P3	planning issue	PJ	CC	05/01/23
P2	second issue	AL	CC	03/12/21
P1	first issue	AL	CC	21/10/21
rev	notes	drawn By	checked By	date



The Tea Factory
106 Endwell Road
London SE4 2LX
02086941759
www.greenteaarchitects.com
info@greenteaarchitects.com

GREEN TEA
ARCHITECTS

dwg status: **PLANNING**

Client: **G. & Matthew**

Project: **703 - Shop, Bomarsund
94 Fortis Green, London, N2 9EY**

drawing description: **Proposed Plans 2**

drawing number: 703-202	Revision: P3
scale: 1:100 @ A3	

©2021 GREEN TEA ARCHITECTS. All rights reserved