


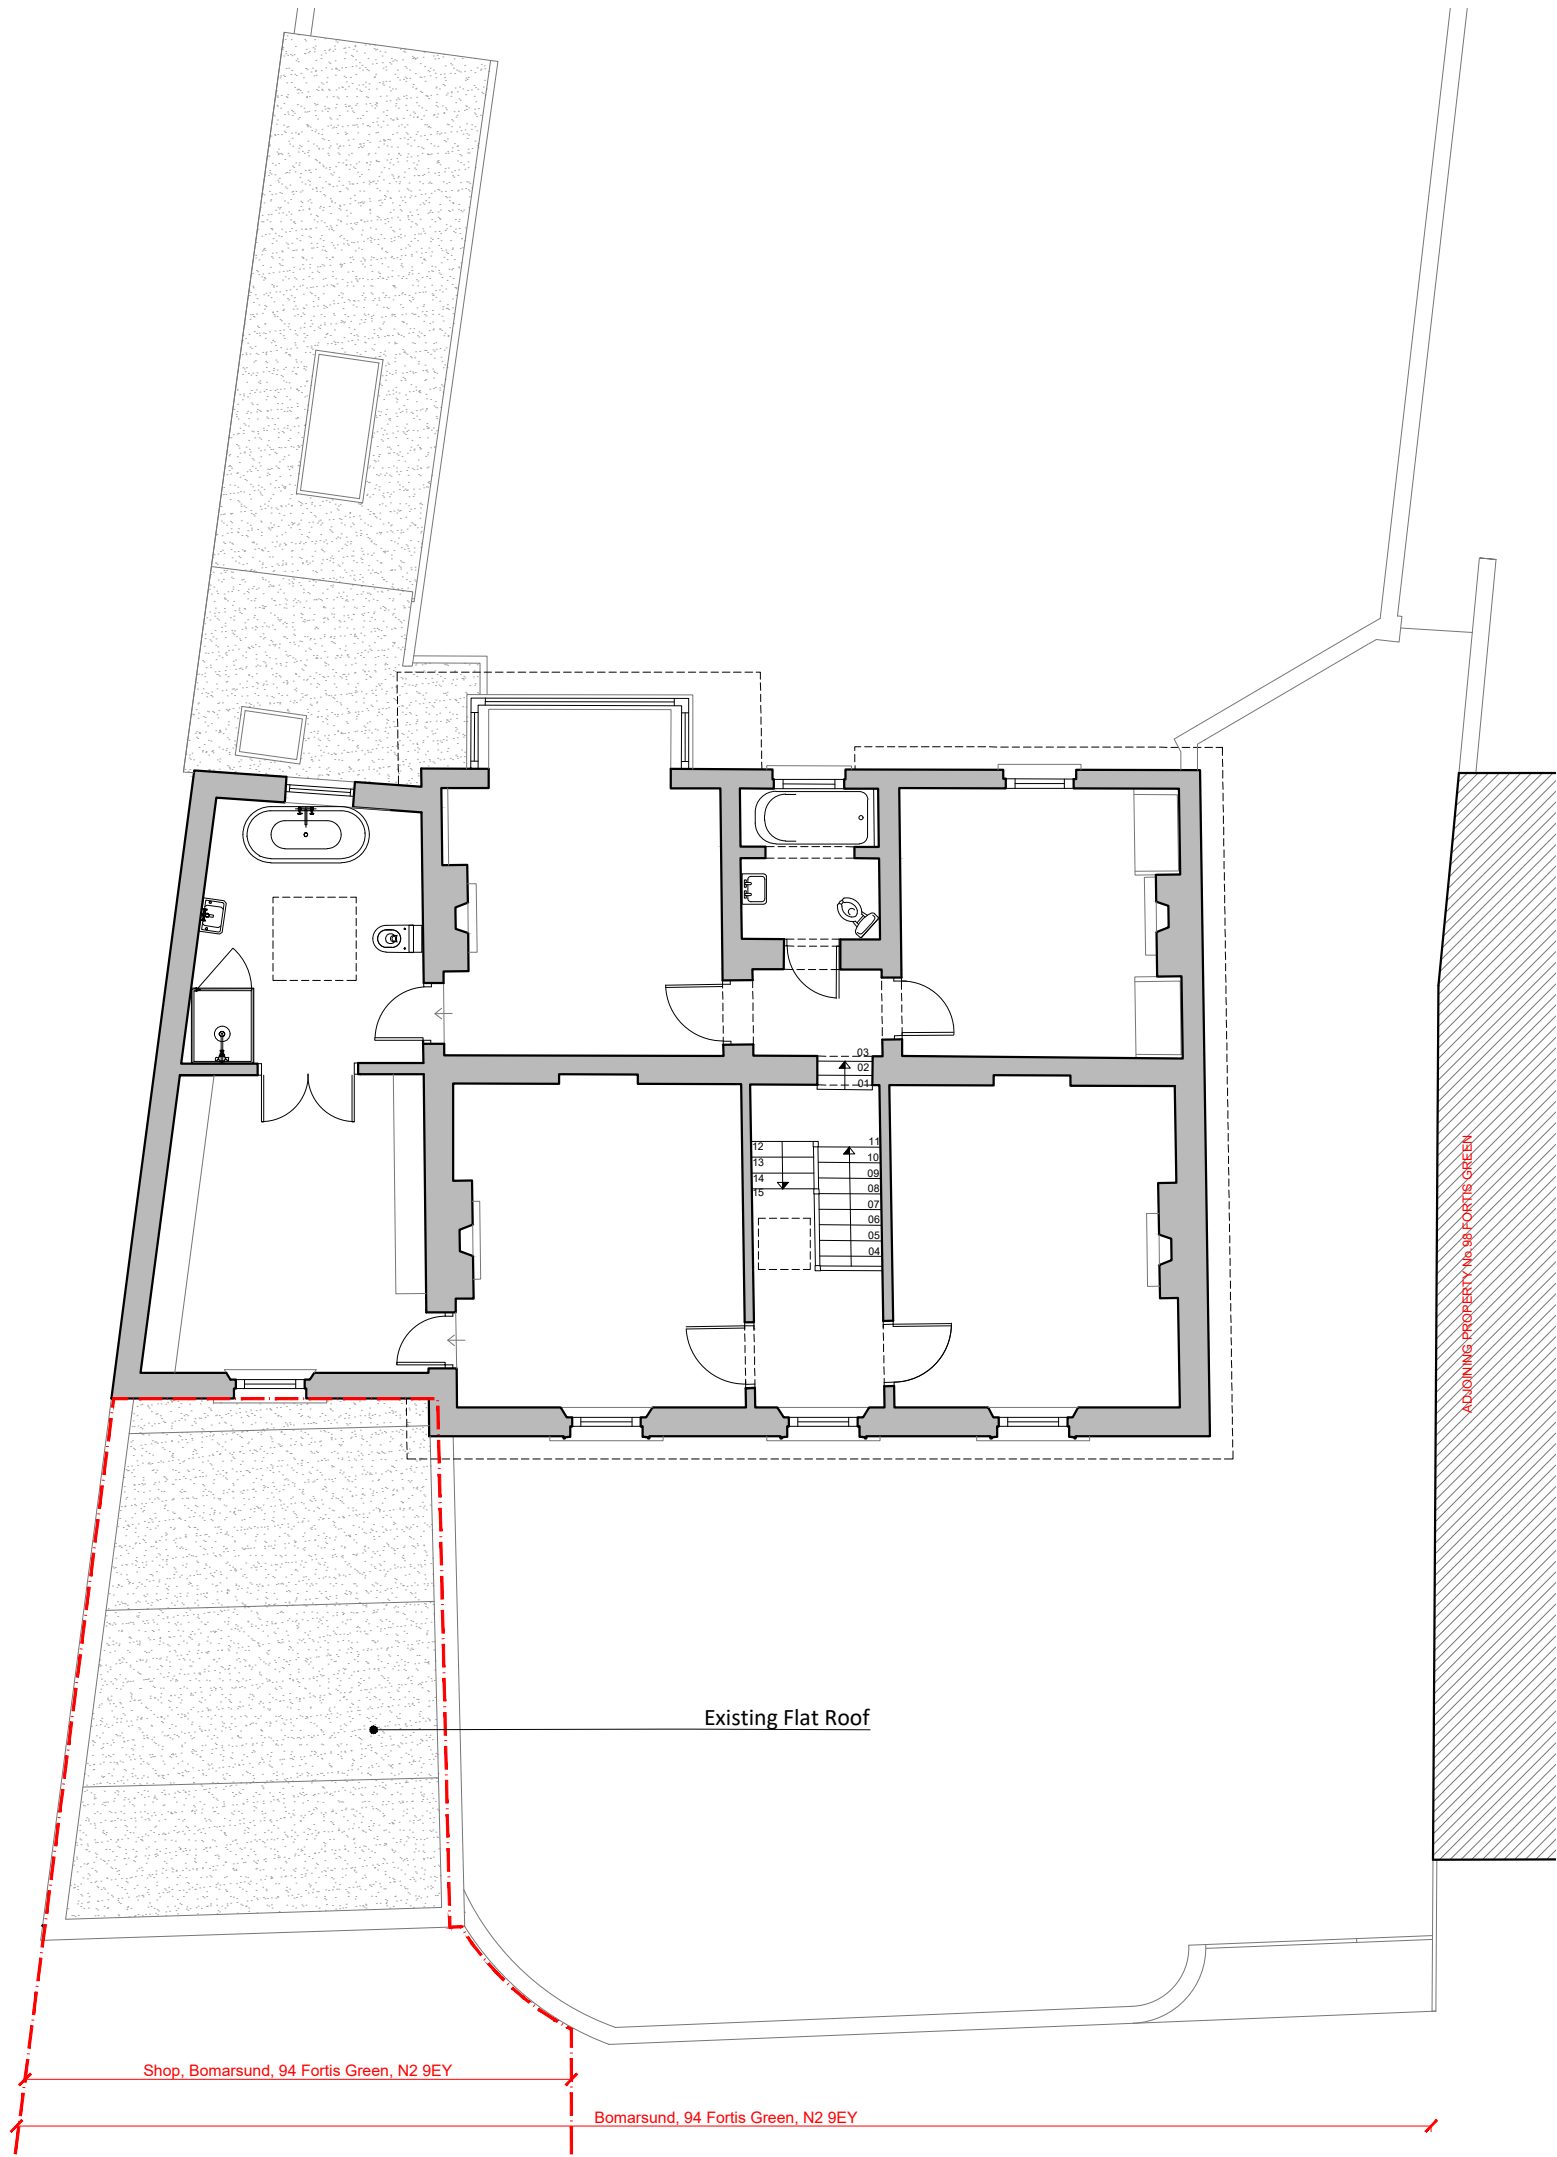

2 EXISTING FIRST FLOOR  
SCALE: 1:100

0 metres 2 10



General Notes:

- Do not scale from the drawing.
- All dimensions must be verified on site before the commencement of work of the fabrication of any item. Any discrepancies must be reported to the Architect.
- The drawing is to be read with all related information.

|     |                |          |            |          |
|-----|----------------|----------|------------|----------|
|     |                |          |            |          |
|     |                |          |            |          |
|     |                |          |            |          |
|     |                |          |            |          |
| P2  | planning issue | PJ       | BR         | 10/01/23 |
| P1  | first issue    | CG       | BR         | 21/10/21 |
| rev | notes          | drawn By | checked By | date     |



**GREEN TEA ARCHITECTS**

The Tea Factory  
106 Endwell Road  
London SE4 2LX  
02086941759  
www.greenteaarchitects.com  
info@greenteaarchitects.com

dwg status:  
**PLANNING**

Client:  
**G. & Matthew**

Project:  
**703 - Shop, Bomarsund  
94 Fortis Green, London, N2 9EY**

drawing description:  
**Existing Plans 2**

drawing number:  
**703-102**

Revision:  
**P2**

scale:  
**1:100 @ A3**

©2021 GREEN TEA ARCHITECTS. All rights reserved