

General Notes:

- Do not scale from the drawing.
- All dimensions must be verified on site before the commencement of work of the fabrication of any item. Any discrepancies must be reported to the Architect.
- The drawing is to be read with all related information.

P3	planning issue	PJ	BR	10/01/23
P2	planning issue	CG	BR	03/12/21
P1	first issue	CG	BR	21/10/21
rev	notes	drawn By	checked By	date



The Tea Factory
106 Endwell Road
London SE4 2LX
02086941759
www.greenteaarchitects.com
info@greenteaarchitects.com

GREEN TEA

ARCHITECTS

dwg status:

PLANNING

Client:

G. & Matthew

Project:

703 - Shop, Bomarsund
94 Fortis Green, London, N2 9EY

drawing description:

Existing Plans 1

drawing number:

703-101


Revision:

P3

scale:

1:100 @ A3

©2021 GREEN TEA ARCHITECTS. All rights reserved

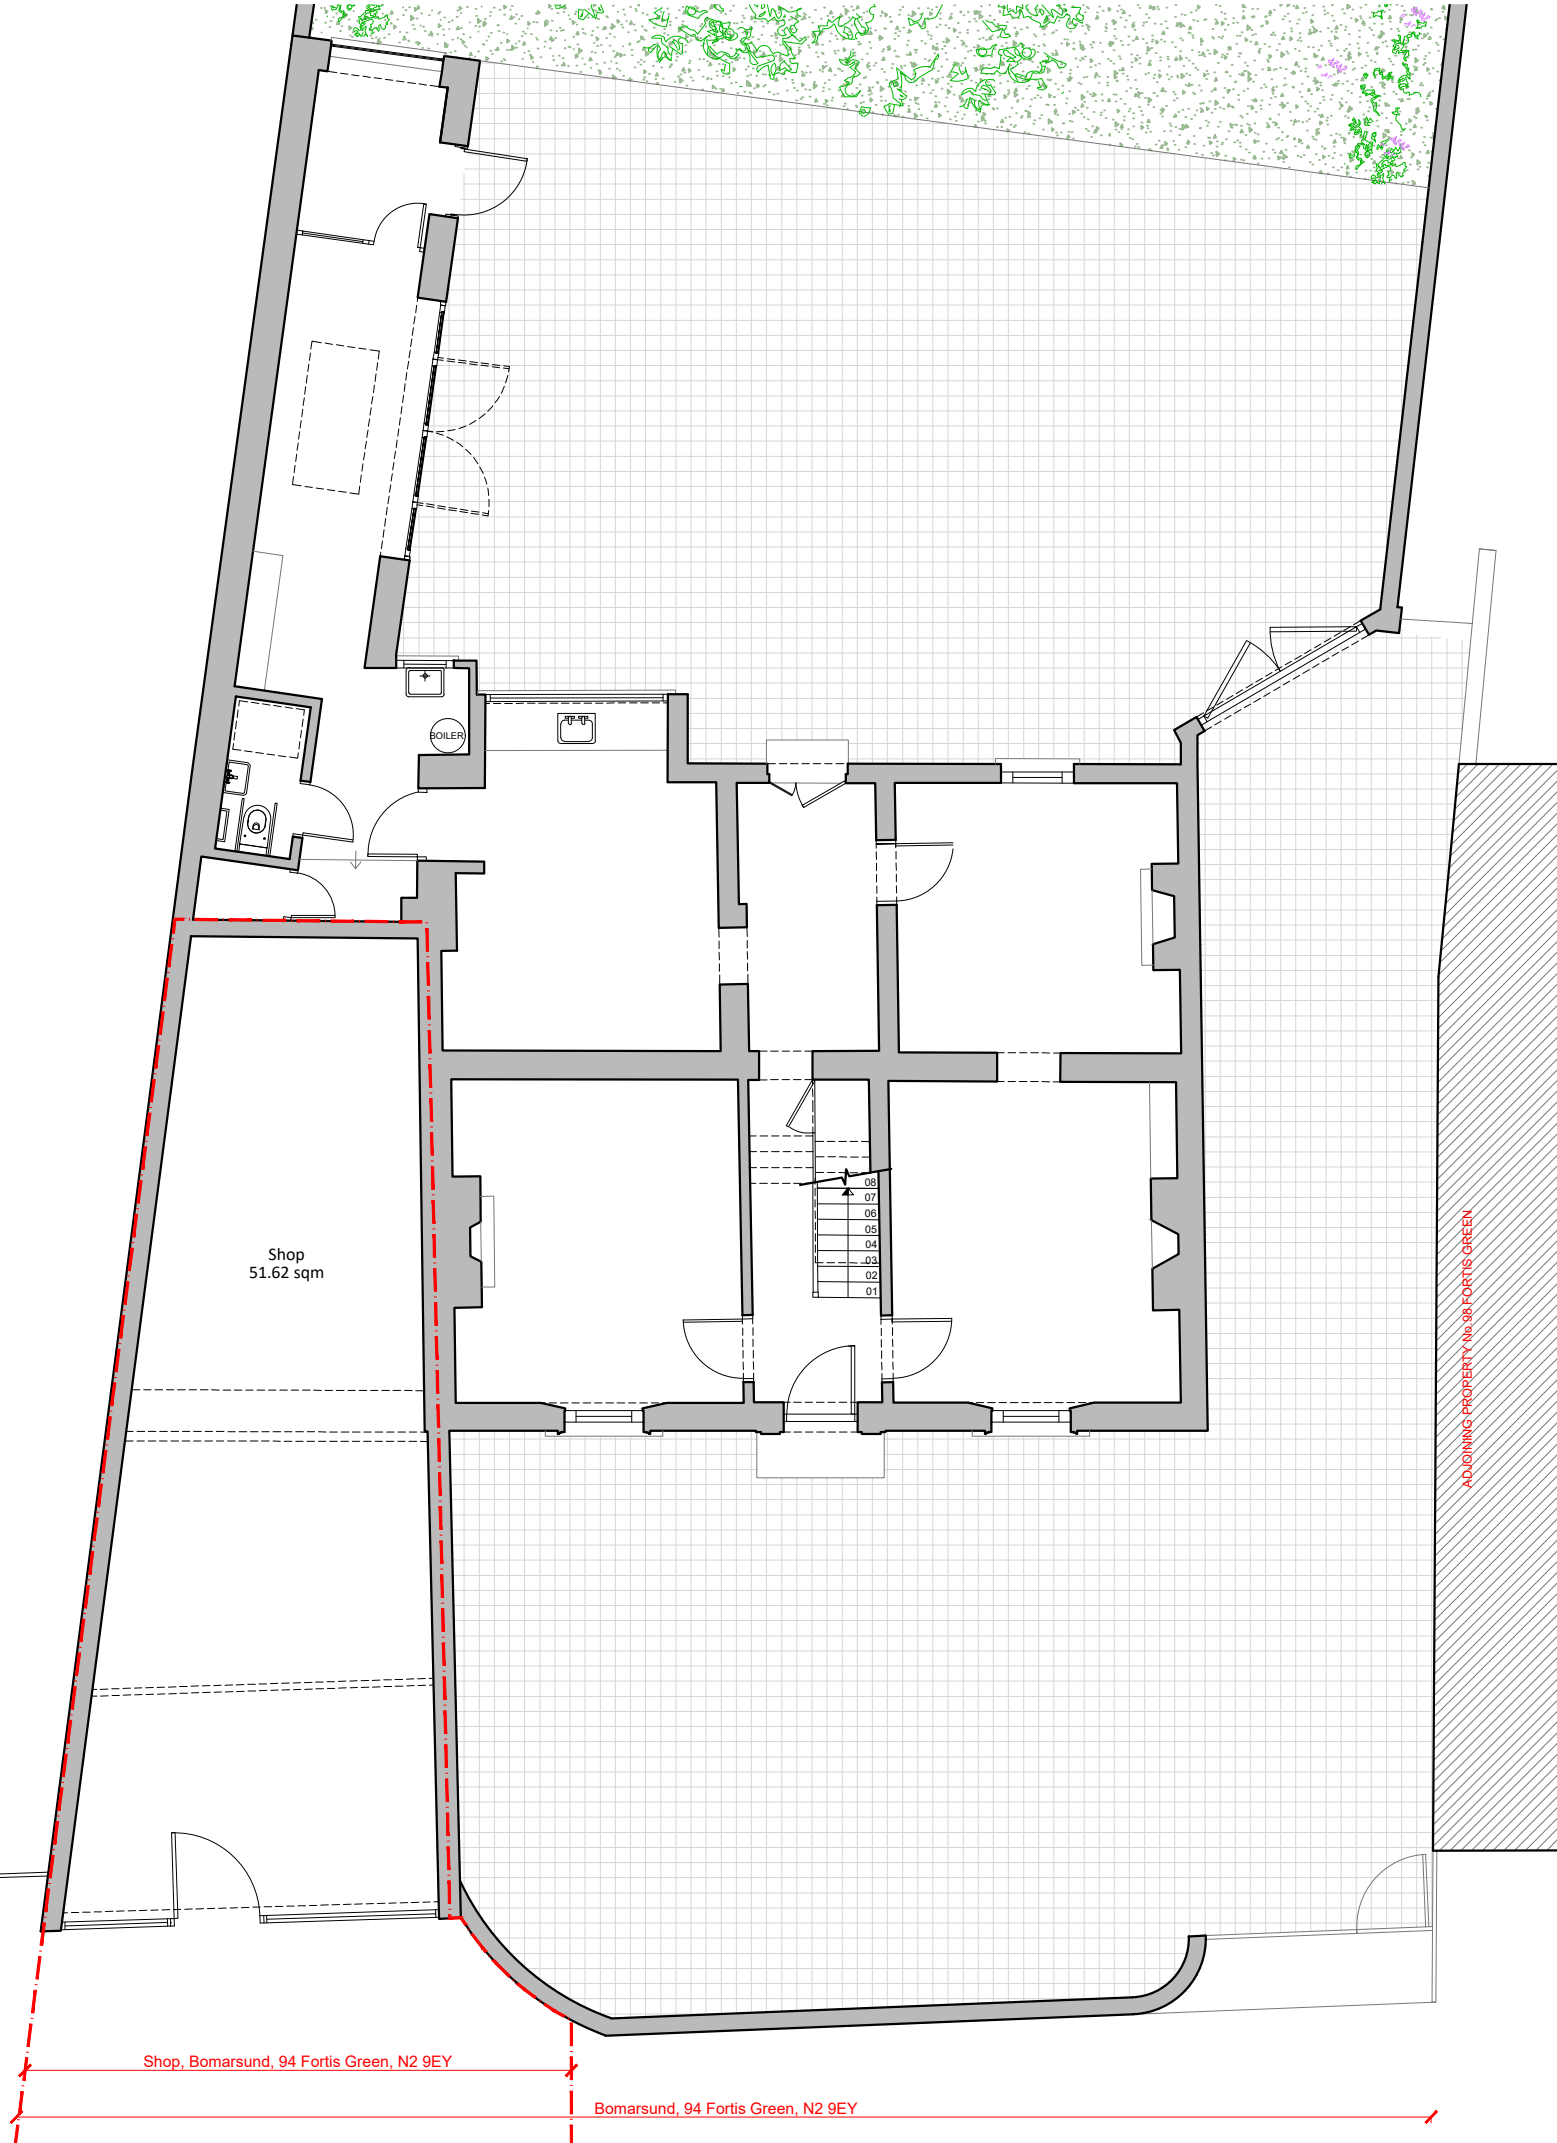

1 EXISTING GROUND FLOOR
SCALE: 1:100

0 metres 2 10

