

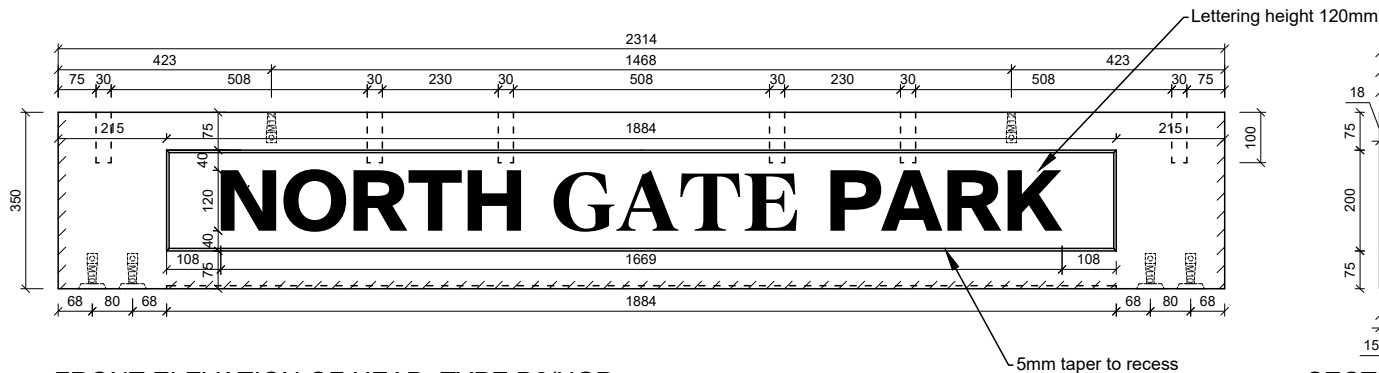


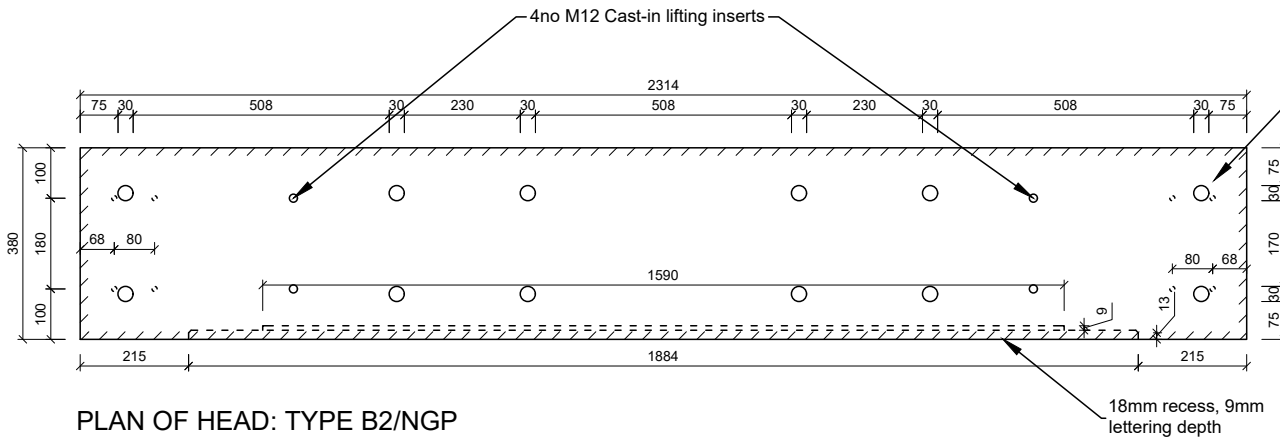


"NORTH" & "PARK" font to be "Suisse Int'l Bold"
"GATE" font to be "Suisse Works Bold"

Ø30mm hole, 100mm deep,
12no in top of head

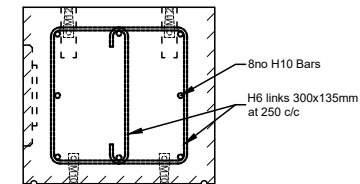

Designed support load of
Self weight & coping above
REINFORCEMENT
DETAILS

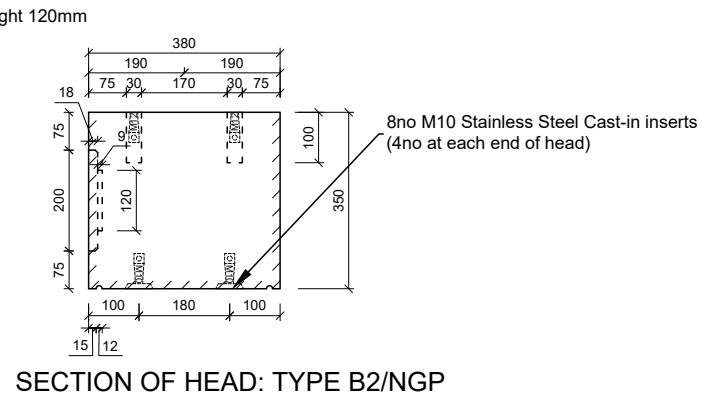

Notes

1. Fixing and stability of cast stone units to be determined and designed by project Structural engineer.
2. D.P.C to Architect's specification

Fixing & Reinforcement
Details as per design by
The Cox Clifford
Partnership

Mk No.	Weight	No.Req	Comments
B2/NGP	735kg	2no	Heads required for Pedestrian Entrances

P2: Fixings and reinforcement included
P1: First Issue
OP 04/07/2024
OP 06/06/2024

Revisions

CON-TECH

Con-Tech Services Ltd.
Oaks Lane, Hoyle Mill, Barnsley
South Yorkshire, S71 1HT
Tel: (01226) 244051 Fax: (01226) 247665

Contractor
Hill Partnerships

Project
St. Ann's Road
Boundary Wall

Details
B2/NGP Unit Drawing

Scale 1:15 @ A4	Finish Cast-Stone	Colour 01-LR
Drawing No. CT1004 - UD06	Revision P2	Date 06/06/2024
Drawn By OP	Checked By RAB	Issue Preliminary