
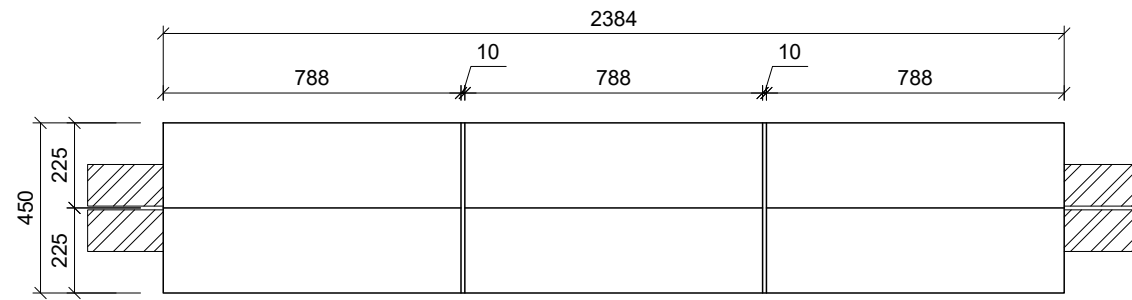
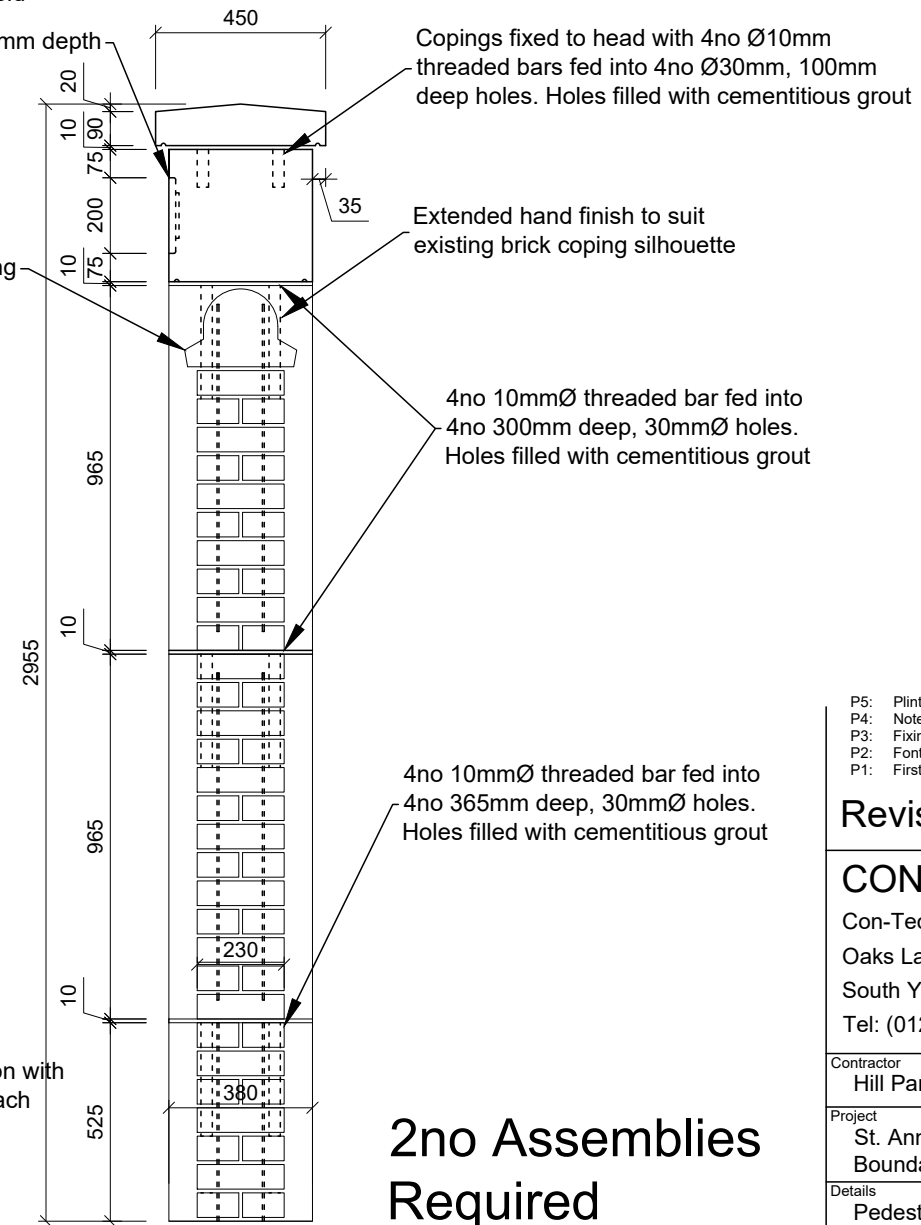


Notes

1. Fixing and stability of cast stone units to be determined and designed by project Structural engineer.
2. D.P.C to Architect's specification

Fixing & Reinforcement
Details as per design by The
Cox Clifford Partnership

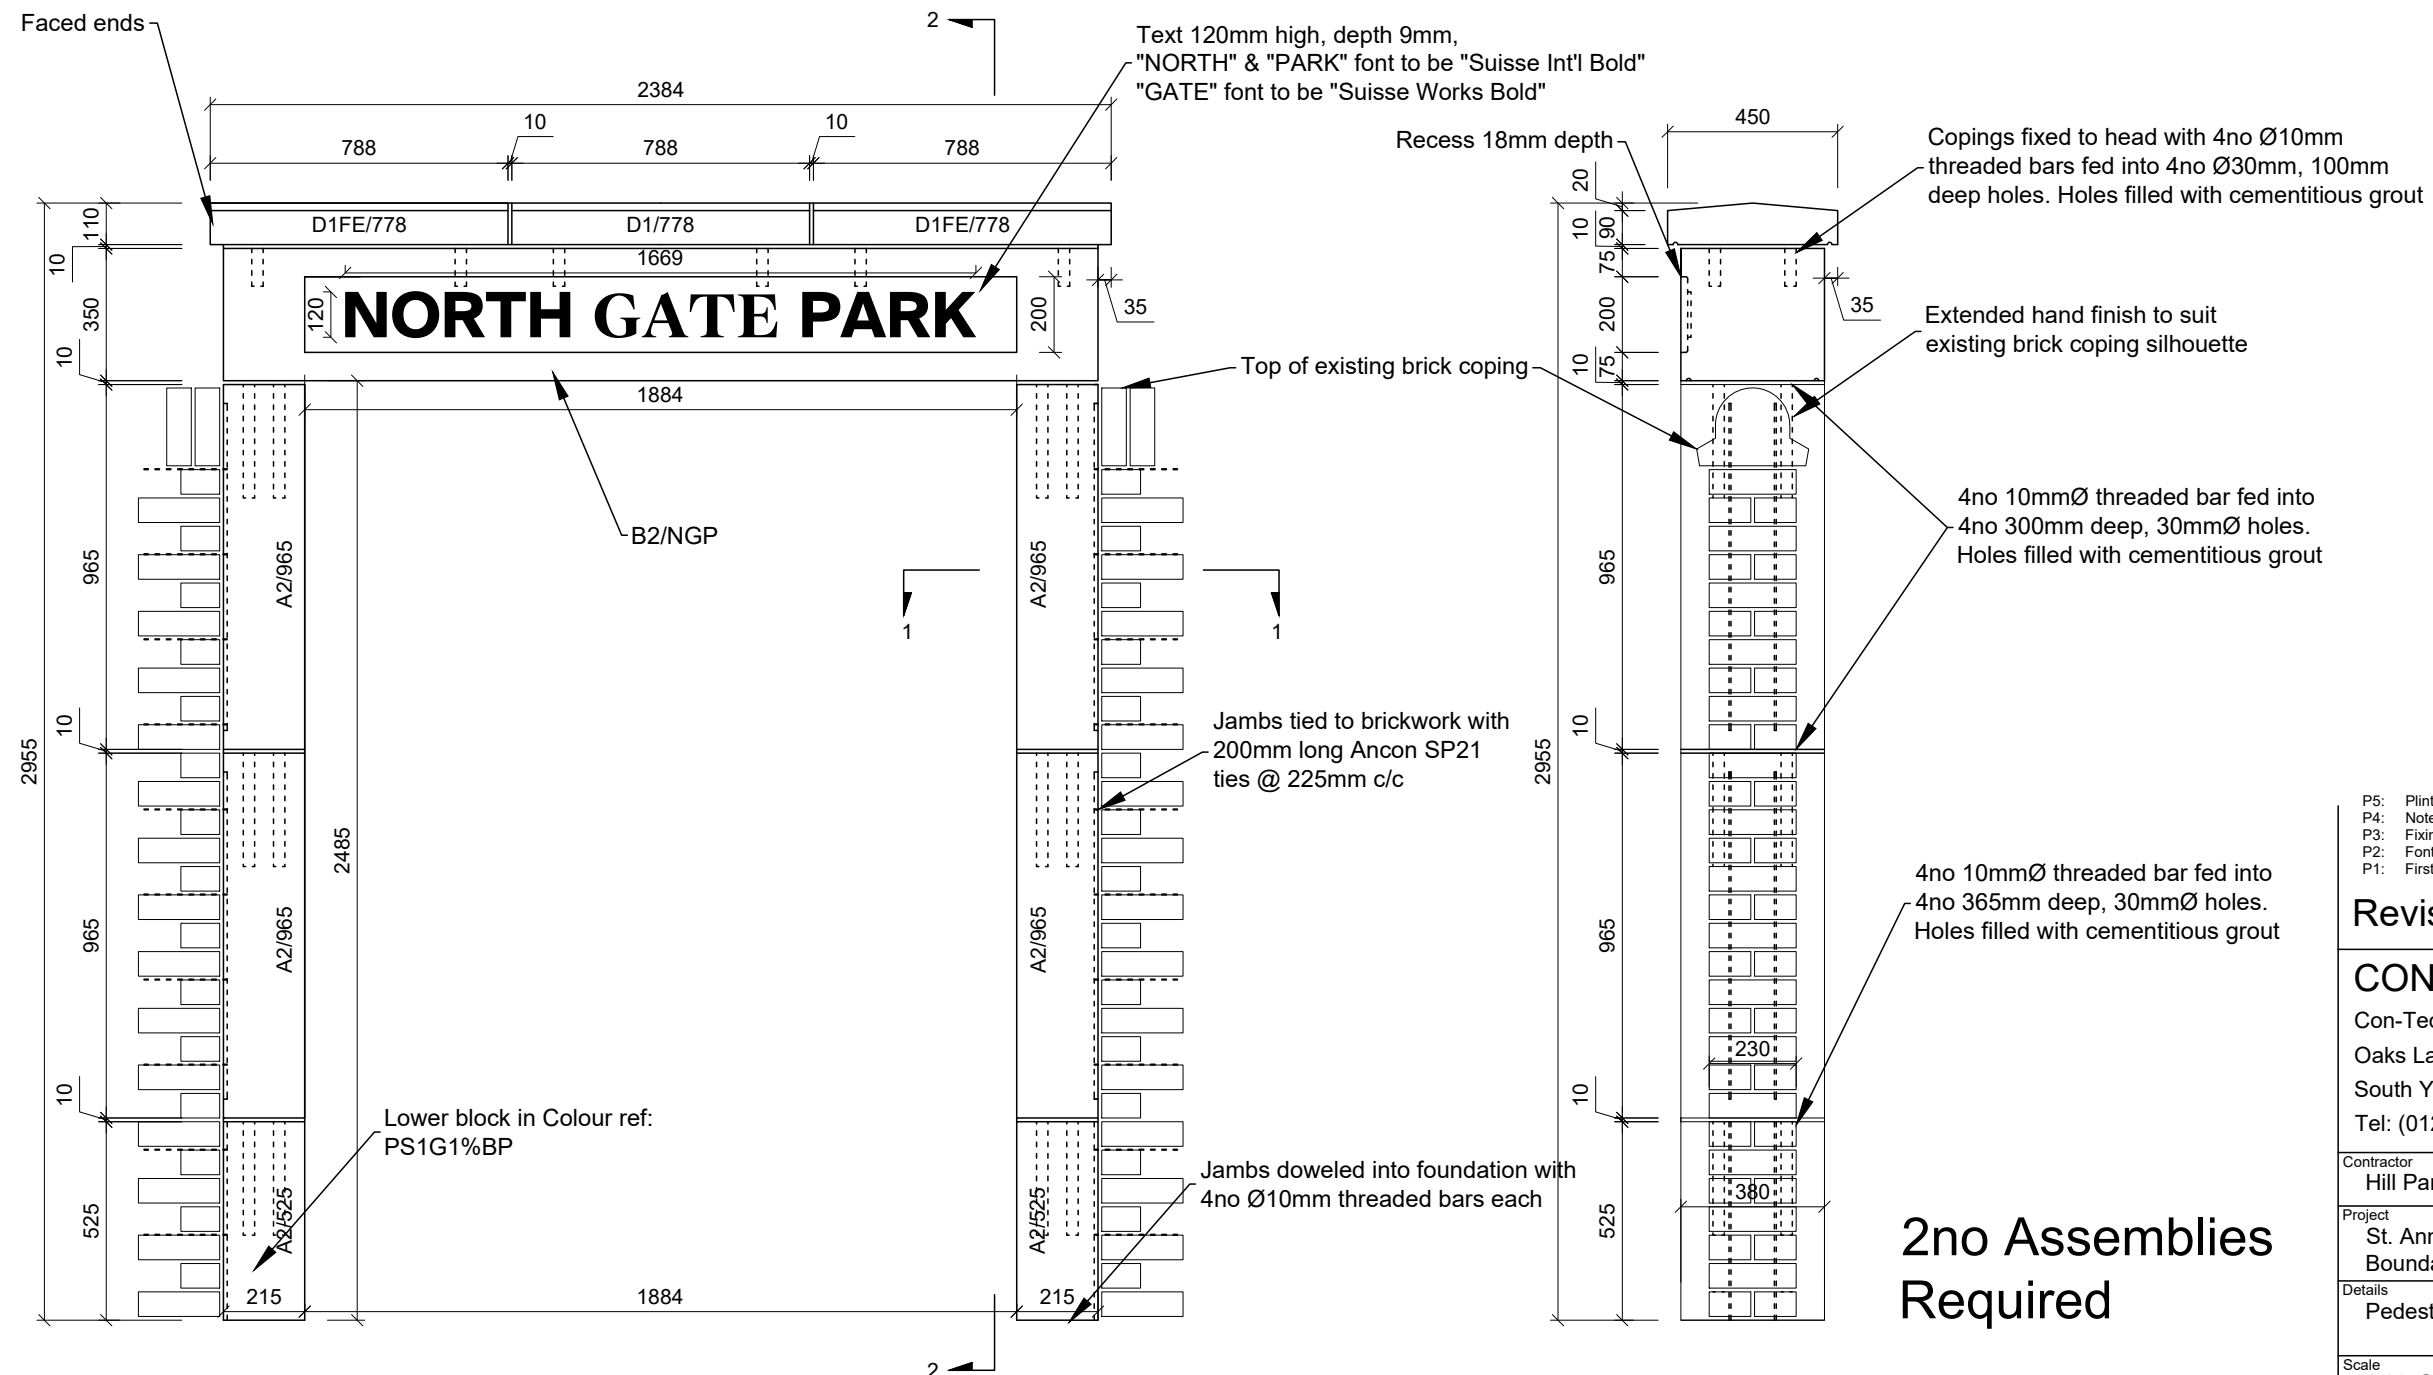

2no Assemblies Required

P5: Plinth Block adjusted to 525mm	RAB 27/09/2024
P4: Notes amended	OP 08/07/2024
P3: Fixing design from Cox Clifford included	OP 04/07/2024
P2: Font confirmed, brick dims adjusted	OP 06/06/2024
P1: First Issue	OP 16/05/2024

Revisions

CON-TECH

Con-Tech Services Ltd.
Oaks Lane, Hoyle Mill, Barnsley
South Yorkshire, S71 1HT
Tel: (01226) 244051 Fax: (01226) 247665

Contractor	Hill Partnerships
------------	-------------------

Project	St. Ann's Road Boundary Wall
---------	---------------------------------

Details	Pedestrian Entrance Layout
---------	----------------------------

Scale 1:20 @ A3	Finish Cast-Stone	Colour 01-LR/TBC
Drawing No. CT1004 - GA07	Revision P5	Date 16/05/2024
Drawn By OP	Checked By RAB	Issue Preliminary