
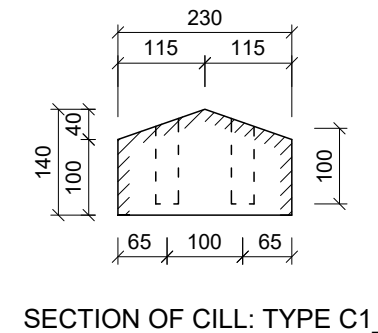
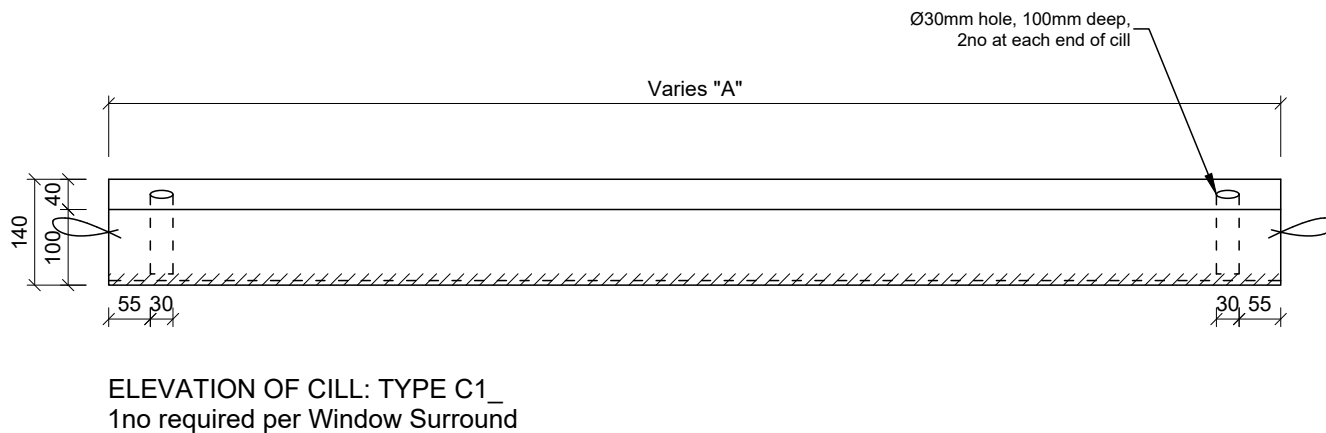


- Notes**
1. Fixing and stability of cast stone units to be determined and designed by project Structural engineer.
 2. D.P.C to Architect's specification

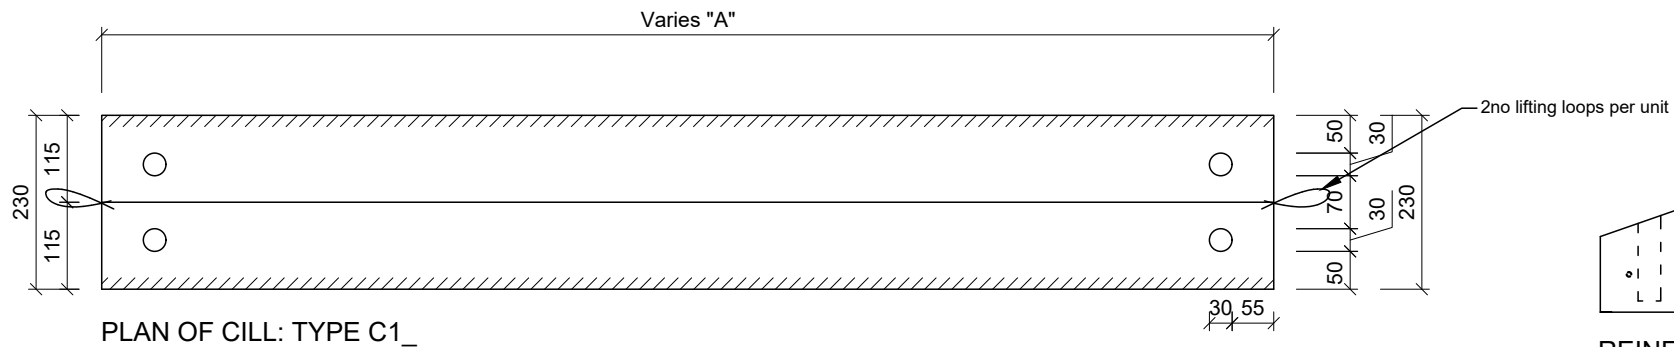

Mk No.	Length "A"	Weight	No.Req	Comments
C1/1615	1615mm	100kg	1no	Cills required for Window Surround Type 2
C1/1568	1568mm	97kg	1no	Cills required for Window Surround Type 6
C1/1550	1550mm	96kg	1no	Cills required for Window Surround Type 1
C1/1498	1498mm	93kg	2no	Cills required for Window Surround Type 3
C1/1410	1410mm	88kg	1no	Cills required for Window Surround Type 4
C1/1380	1380mm	86kg	1no	Cills required for Window Surround Type 5

Fixing & Reinforcement
Details as per design by
The Cox Clifford
Partnership

P3: Fixings and reinforcement included
P2: Resized to suit 230mm wall
P1: First Issue

OP 04/07/2024
OP 11/06/2024
OP 06/06/2024

Revisions

CON-TECH

Con-Tech Services Ltd.
Oaks Lane, Hoyle Mill, Barnsley
South Yorkshire, S71 1HT
Tel: (01226) 244051 Fax: (01226) 247665

Contractor:
Hill Partnerships

Project:
St. Ann's Road
Boundary Wall

Details:
C1_ Unit Drawing

Scale: 1:10 @ A4	Finish: Cast-Stone	Colour: 01-LR
Drawing No: CT1004 - UD03	Revision: P3	Date: 06/06/2024
Drawn By: OP	Checked By: RAB	Issue: Preliminary