

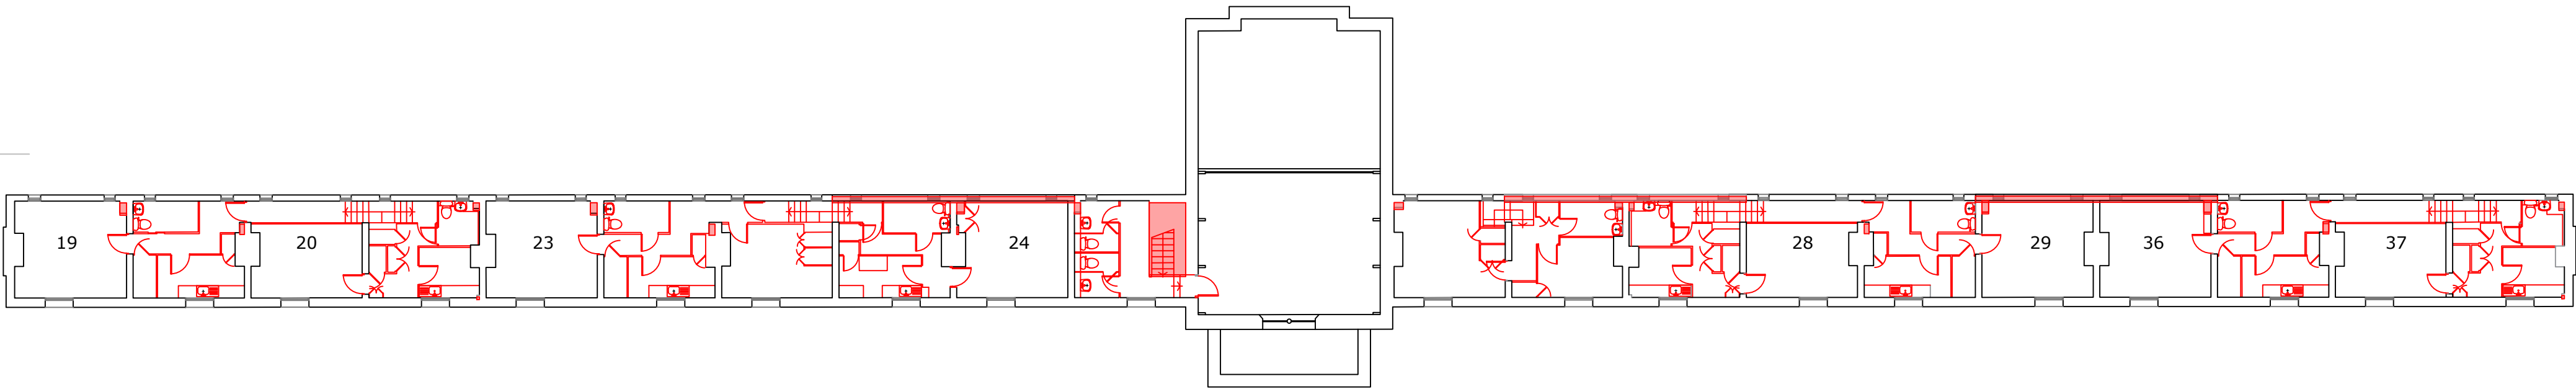


NOTE: THE DRAWING MUST NOT BE SCALED.
THE CONTRACTOR IS TO CHECK ALL DIMENSIONS ON SITE

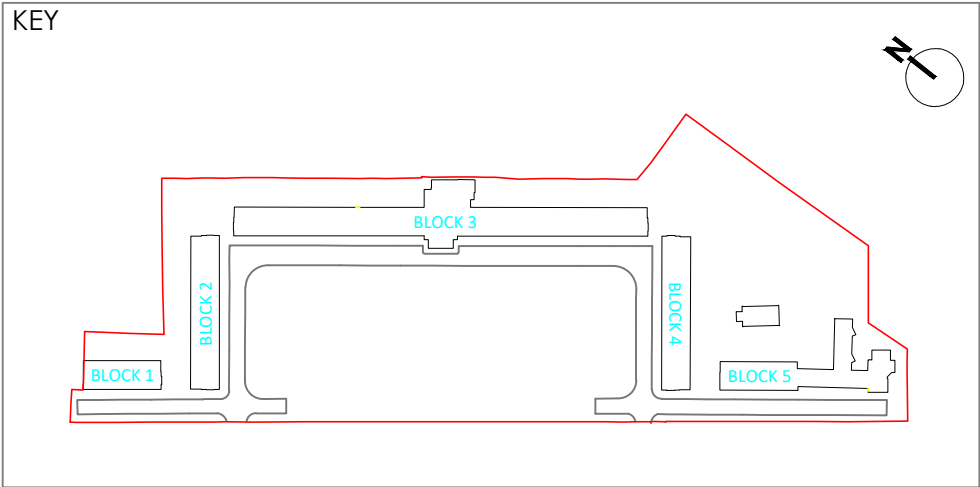

FIRST FLOOR - 1:200 @ A2

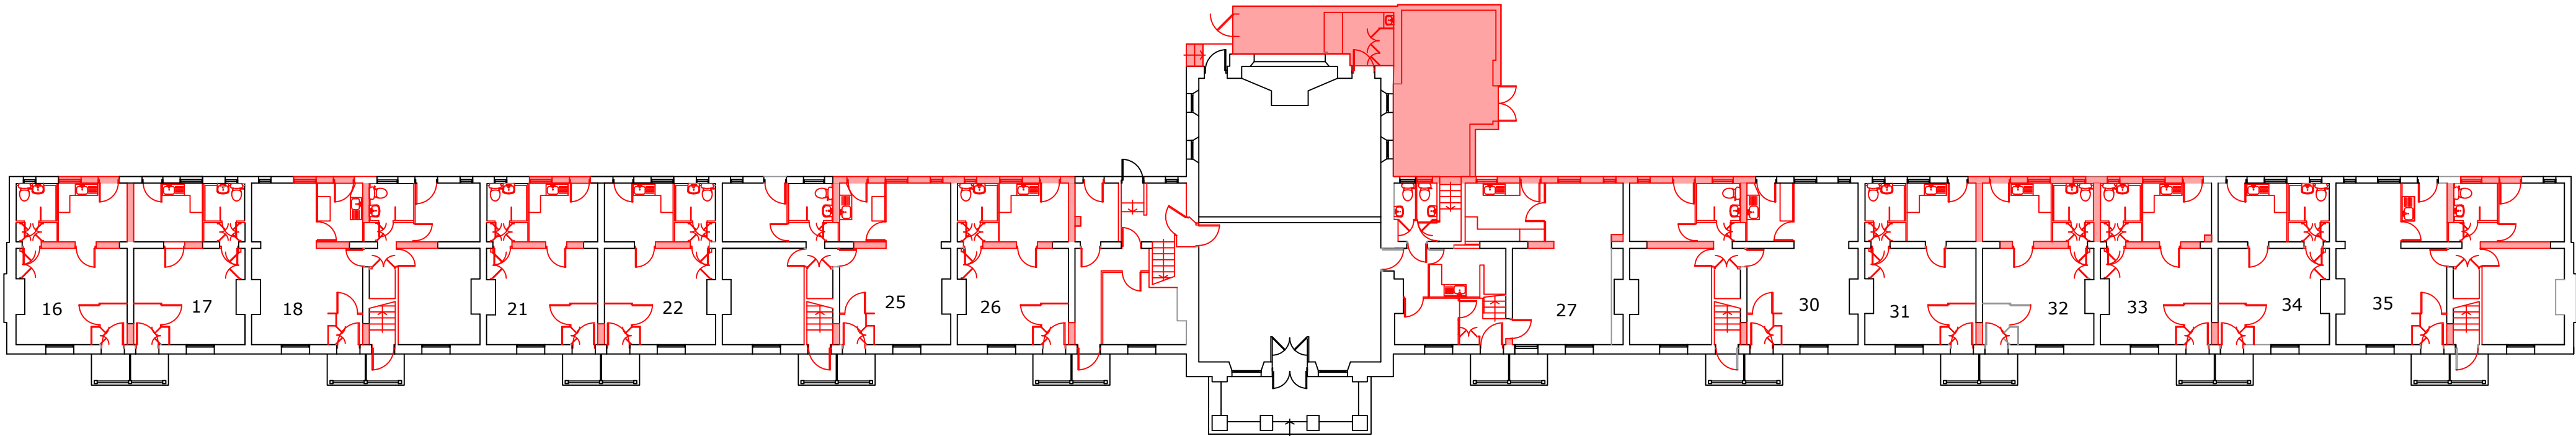

GROUND FLOOR - 1:200 @ A2

AREA TO BE DEMOLISHED



PROJECT

Edmansons Close
Bruce Grove
Haringey

CLIENT

The Drapers'

DRAWING ORIGINATOR

d+b studios
85 HOLMESDALE ROAD
TEDDINGTON TW11 9LQ

+44 (0) 7810 481 900
www.dplusbstudios.com

DRAWING TITLE

DEMOLITION PLAN
Block 3

JOB NO db-001		SCALE 1:200 @ A2	DRAWN BY PD	ISSUE DATE SEPT 2022		REVISION	
DRAWING STATUS PLANNING			CHECKED BY PD	PAPER SIZE A2		02	
PROJECT CODE	COMPANY CODE	DOC. CODE	PACKAGE NO CODE	LEVEL	ZONE / SUBZONE		
EC	d+b	P	XXX	00	XX	XXX	020

02