



NOTE: THIS DRAWING MUST NOT BE SCALED.
THE CONTRACTOR IS TO CHECK ALL DIMENSIONS ON SITE

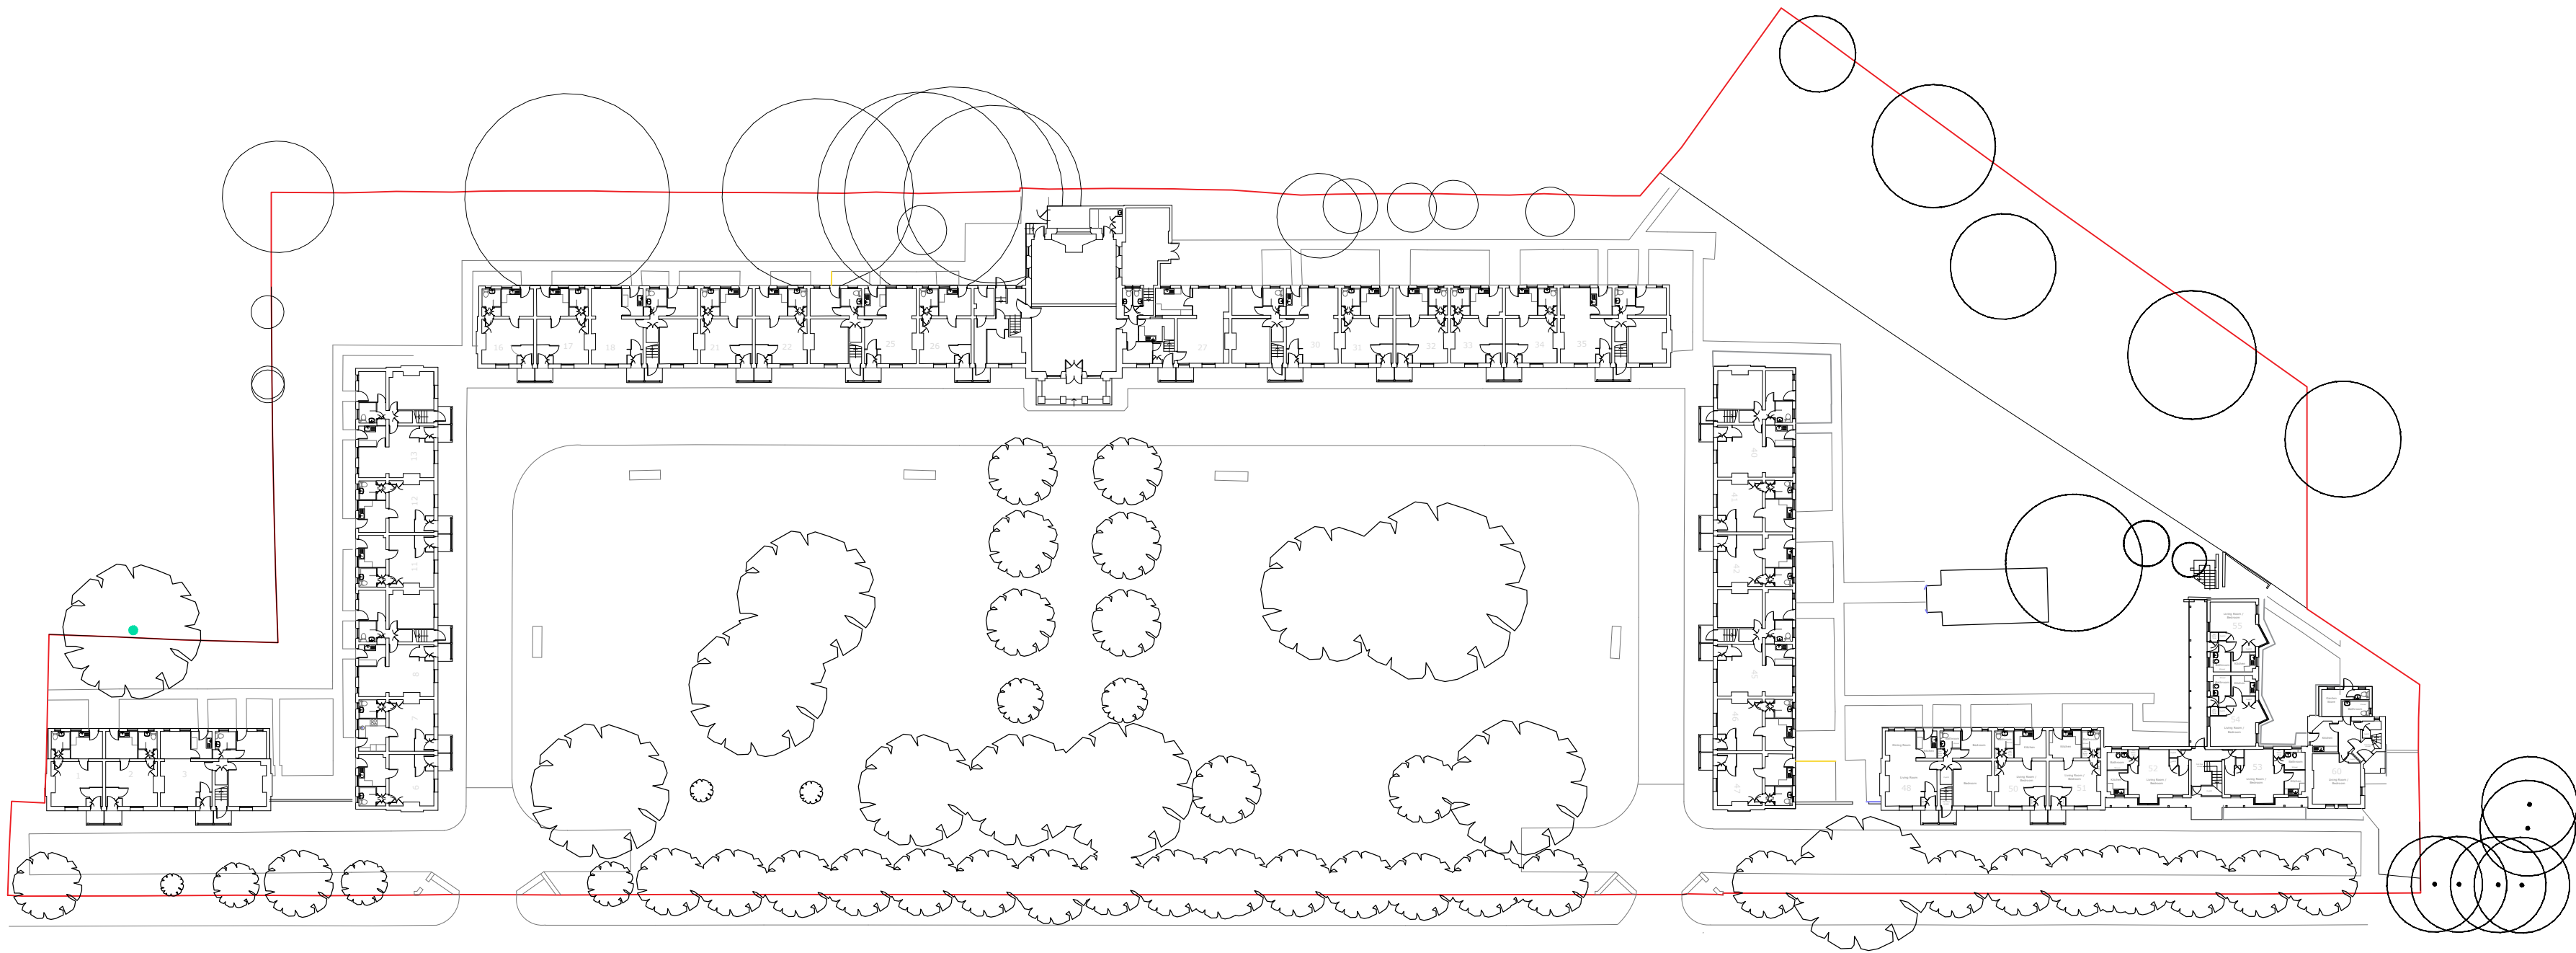

GROUND FLOOR - 1:500 @ A2

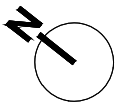

PROJECT

Edmanson's Close
Bruce Grove
Haringey

CLIENT

The Drapers'

DRAWING ORIGINATOR

d+b studios
85 HOLMESDALE ROAD
TEDDINGTON TW11 9LQ
+44 (0) 7810 481 900
www.dplusbstudios.com

DRAWING TITLE

Ground Floor
Existing

JOB NO db-001		SCALE 1:500 @ A2	DRAWN BY PD		ISSUE DATE JAN 2021		REVISION 01
DRAWING STATUS Planning			CHECKED BY PD		PAPER SIZE A2		
PROJECT CODE EC	COMPANY CODE d+b	DOC. CODE GA	PACKAGE NO CODE XXX	LEVEL 00	ZONE / SUBZONE XX	SUB ZONE XXX	DRAWING NUMBER 011