



NOTES



Do not scale to ascertain dimensions.  
Any error or omission shall be reported to Workplace Designs Limited before proceeding with work.  
Figured dimensions and levels should be verified by the Contractor on site before construction.  
Copyright for all designs and drawings in whole or in part shall remain with the designers in accordance with The Copyright Act.

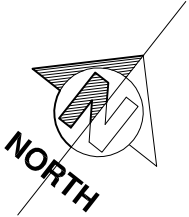

BLOCK LOCATION  
PLAN 1:1250

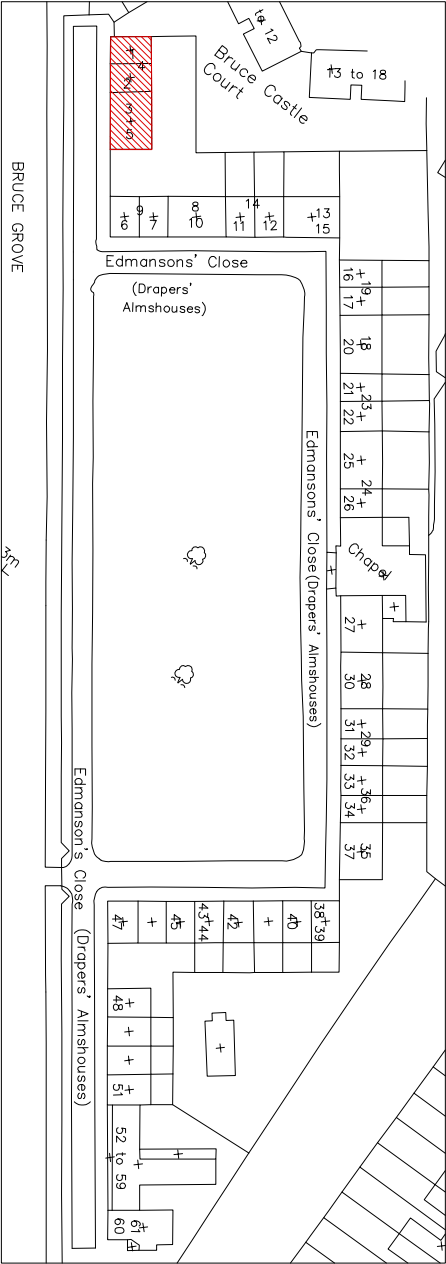

GROUND FLOOR 1:100

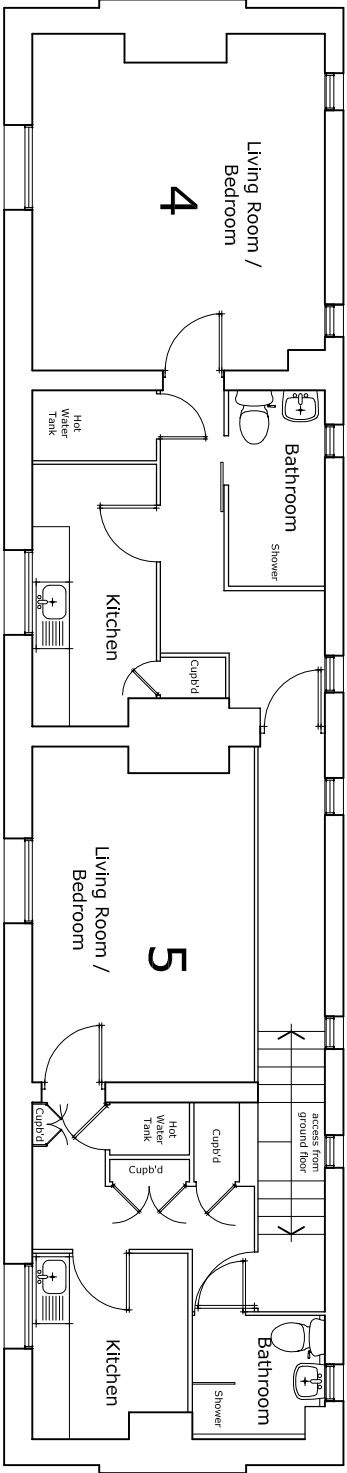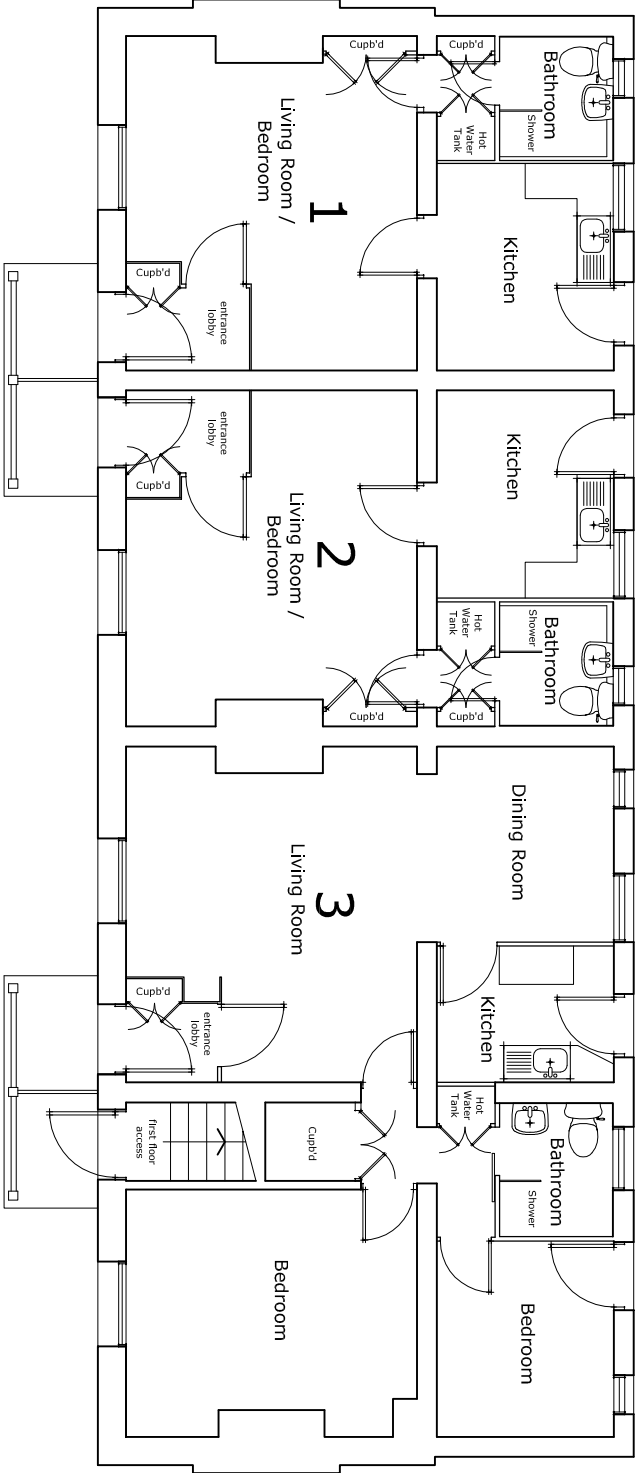

FIRST FLOOR 1:100



First Floor, 77 East Road, London, N1 6AH  
T: 0207 253 3291 F: 0207 253 3281 E: design@wld.com

CLIENT

KING STURGE LLP

PROJECT  
EDMANSON'S CLOSE  
BRUCE GROVE  
TOTTENHAM N17 6XD

DETAIL  
BLOCK 1  
FLATS 1 - 5  
GA AS EXISTING

|              |               |             |      |
|--------------|---------------|-------------|------|
| SCALE        | AS SHOWN @ A3 | DRAWN       | NF   |
| DATE         | 13.06.08      | APPROVED    |      |
| FILE REF     | BrucDa.dwg    |             |      |
| DATE PLOTTED |               |             |      |
| PLOT NO      |               |             |      |
| JOB NO.      | 208044        | DRAWING NO. | G.01 |
|              |               | REVISION    |      |