



NOTE: THIS DRAWING MUST NOT BE SCALED.  
THE CONTRACTOR IS TO CHECK ALL DIMENSIONS ON SITE

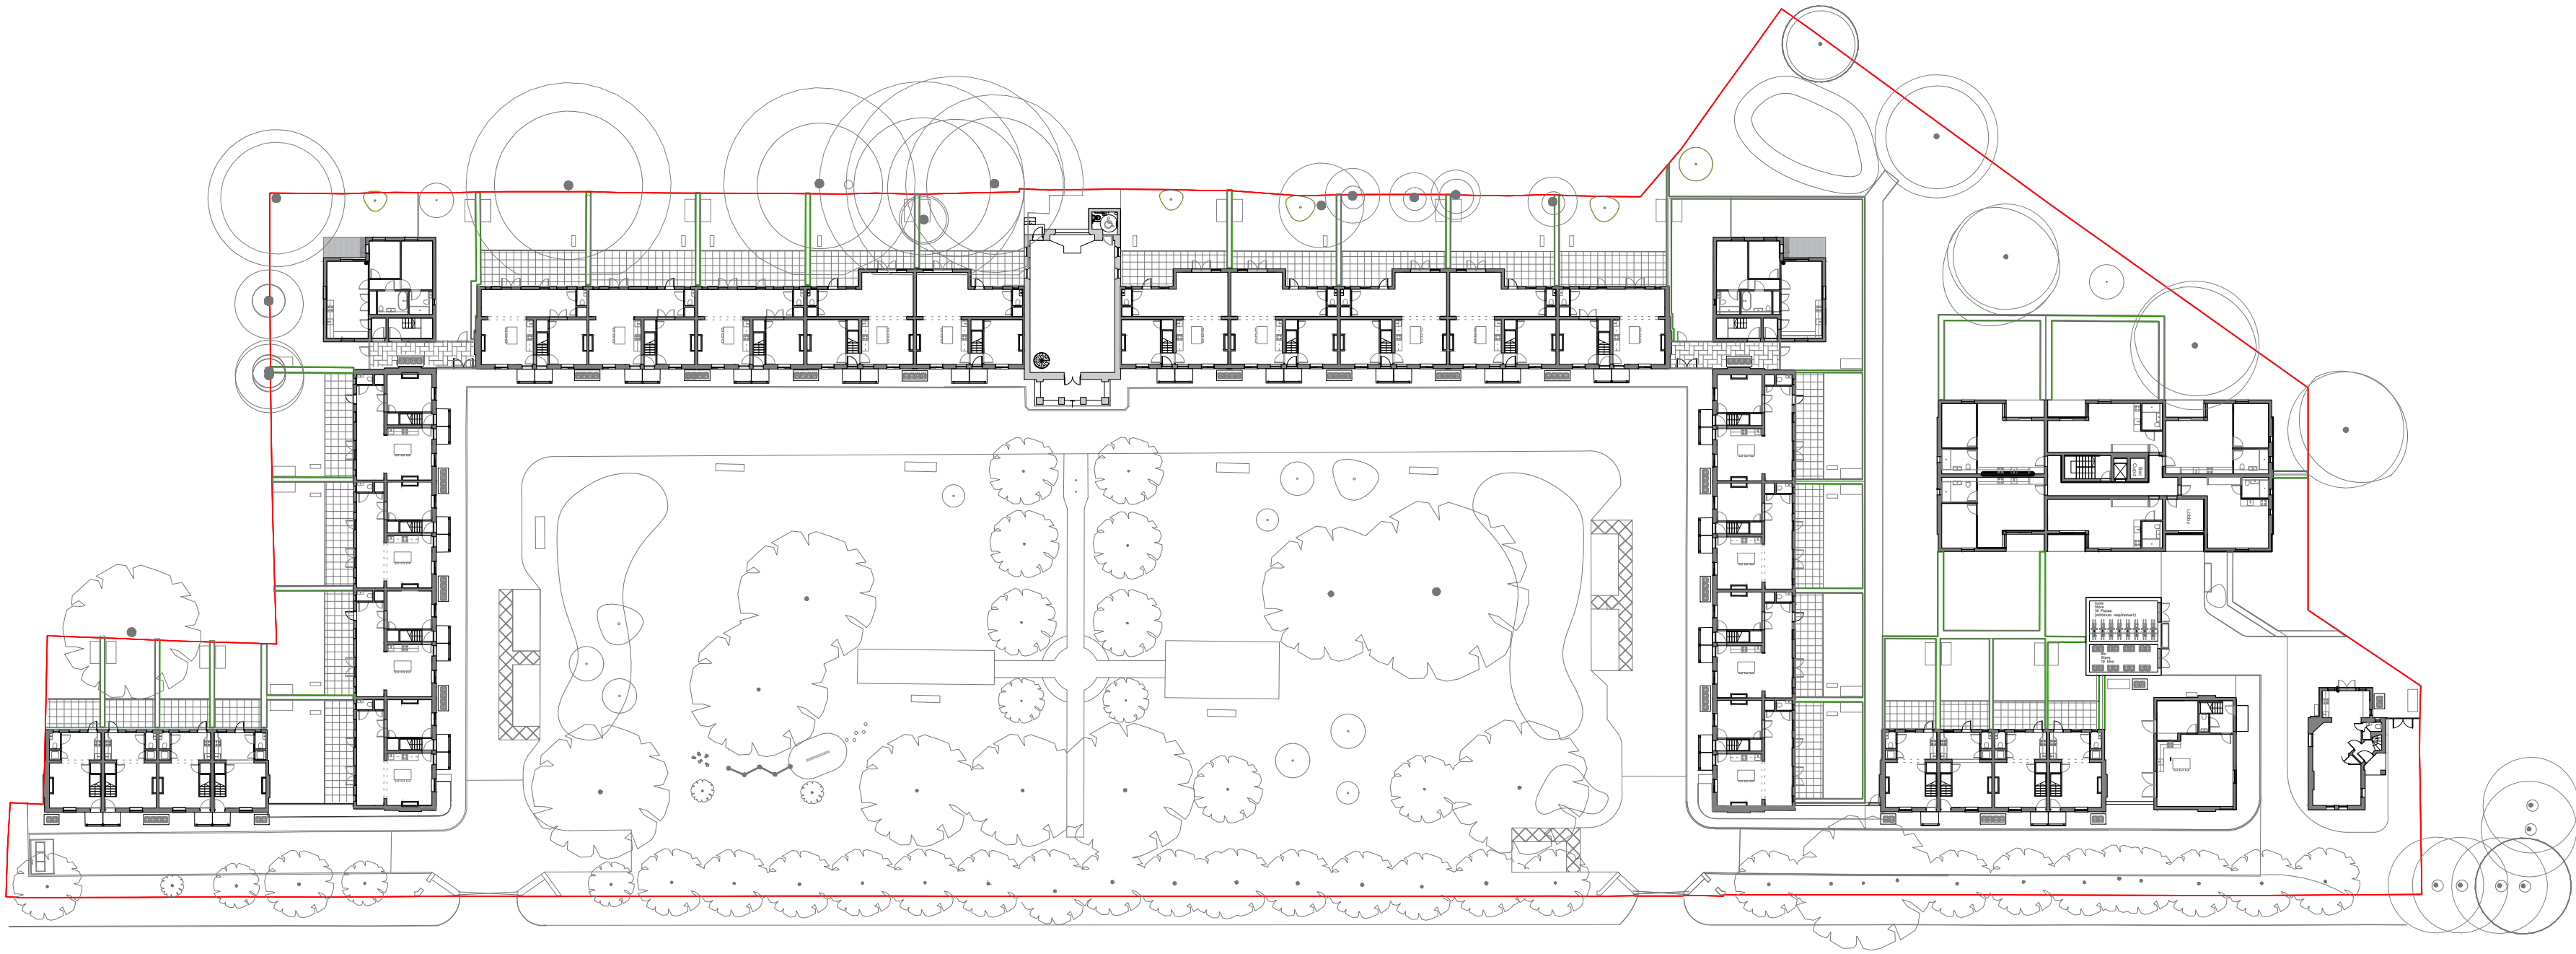

GROUND FLOOR - 1:500 @ A2

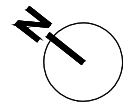

PROJECT

Edmansons Close  
Bruce Grove  
Haringey

CLIENT

The Drapers'

DRAWING ORIGINATOR

**d+b studios**  
85 HOLMESDALE ROAD  
TEDDINGTON TW11 9LQ  
+44 (0) 7810 481 900  
www.dplusbstudios.com

DRAWING TITLE

Ground Floor  
Proposed

|                            |              |                     |                  |       |                         |          |                           |
|----------------------------|--------------|---------------------|------------------|-------|-------------------------|----------|---------------------------|
| JOB NO<br>db-001           |              | SCALE<br>1:500 @ A2 | DRAWN BY<br>PD   |       | ISSUE DATE<br>SEPT 2022 |          | REVISION<br><div>02</div> |
| DRAWING STATUS<br>Planning |              |                     | CHECKED BY<br>PD |       | PAPER SIZE<br>A2        |          |                           |
| PROJECT CODE               | COMPANY CODE | DOC. CODE           | PACKAGE NO CODE  | LEVEL | ZONE / SUBZONE          | SUB ZONE | DRAWING NUMBER            |
| EC                         | d+b          | GA                  | XXX              | 00    | XX                      | XXX      | 032                       |