



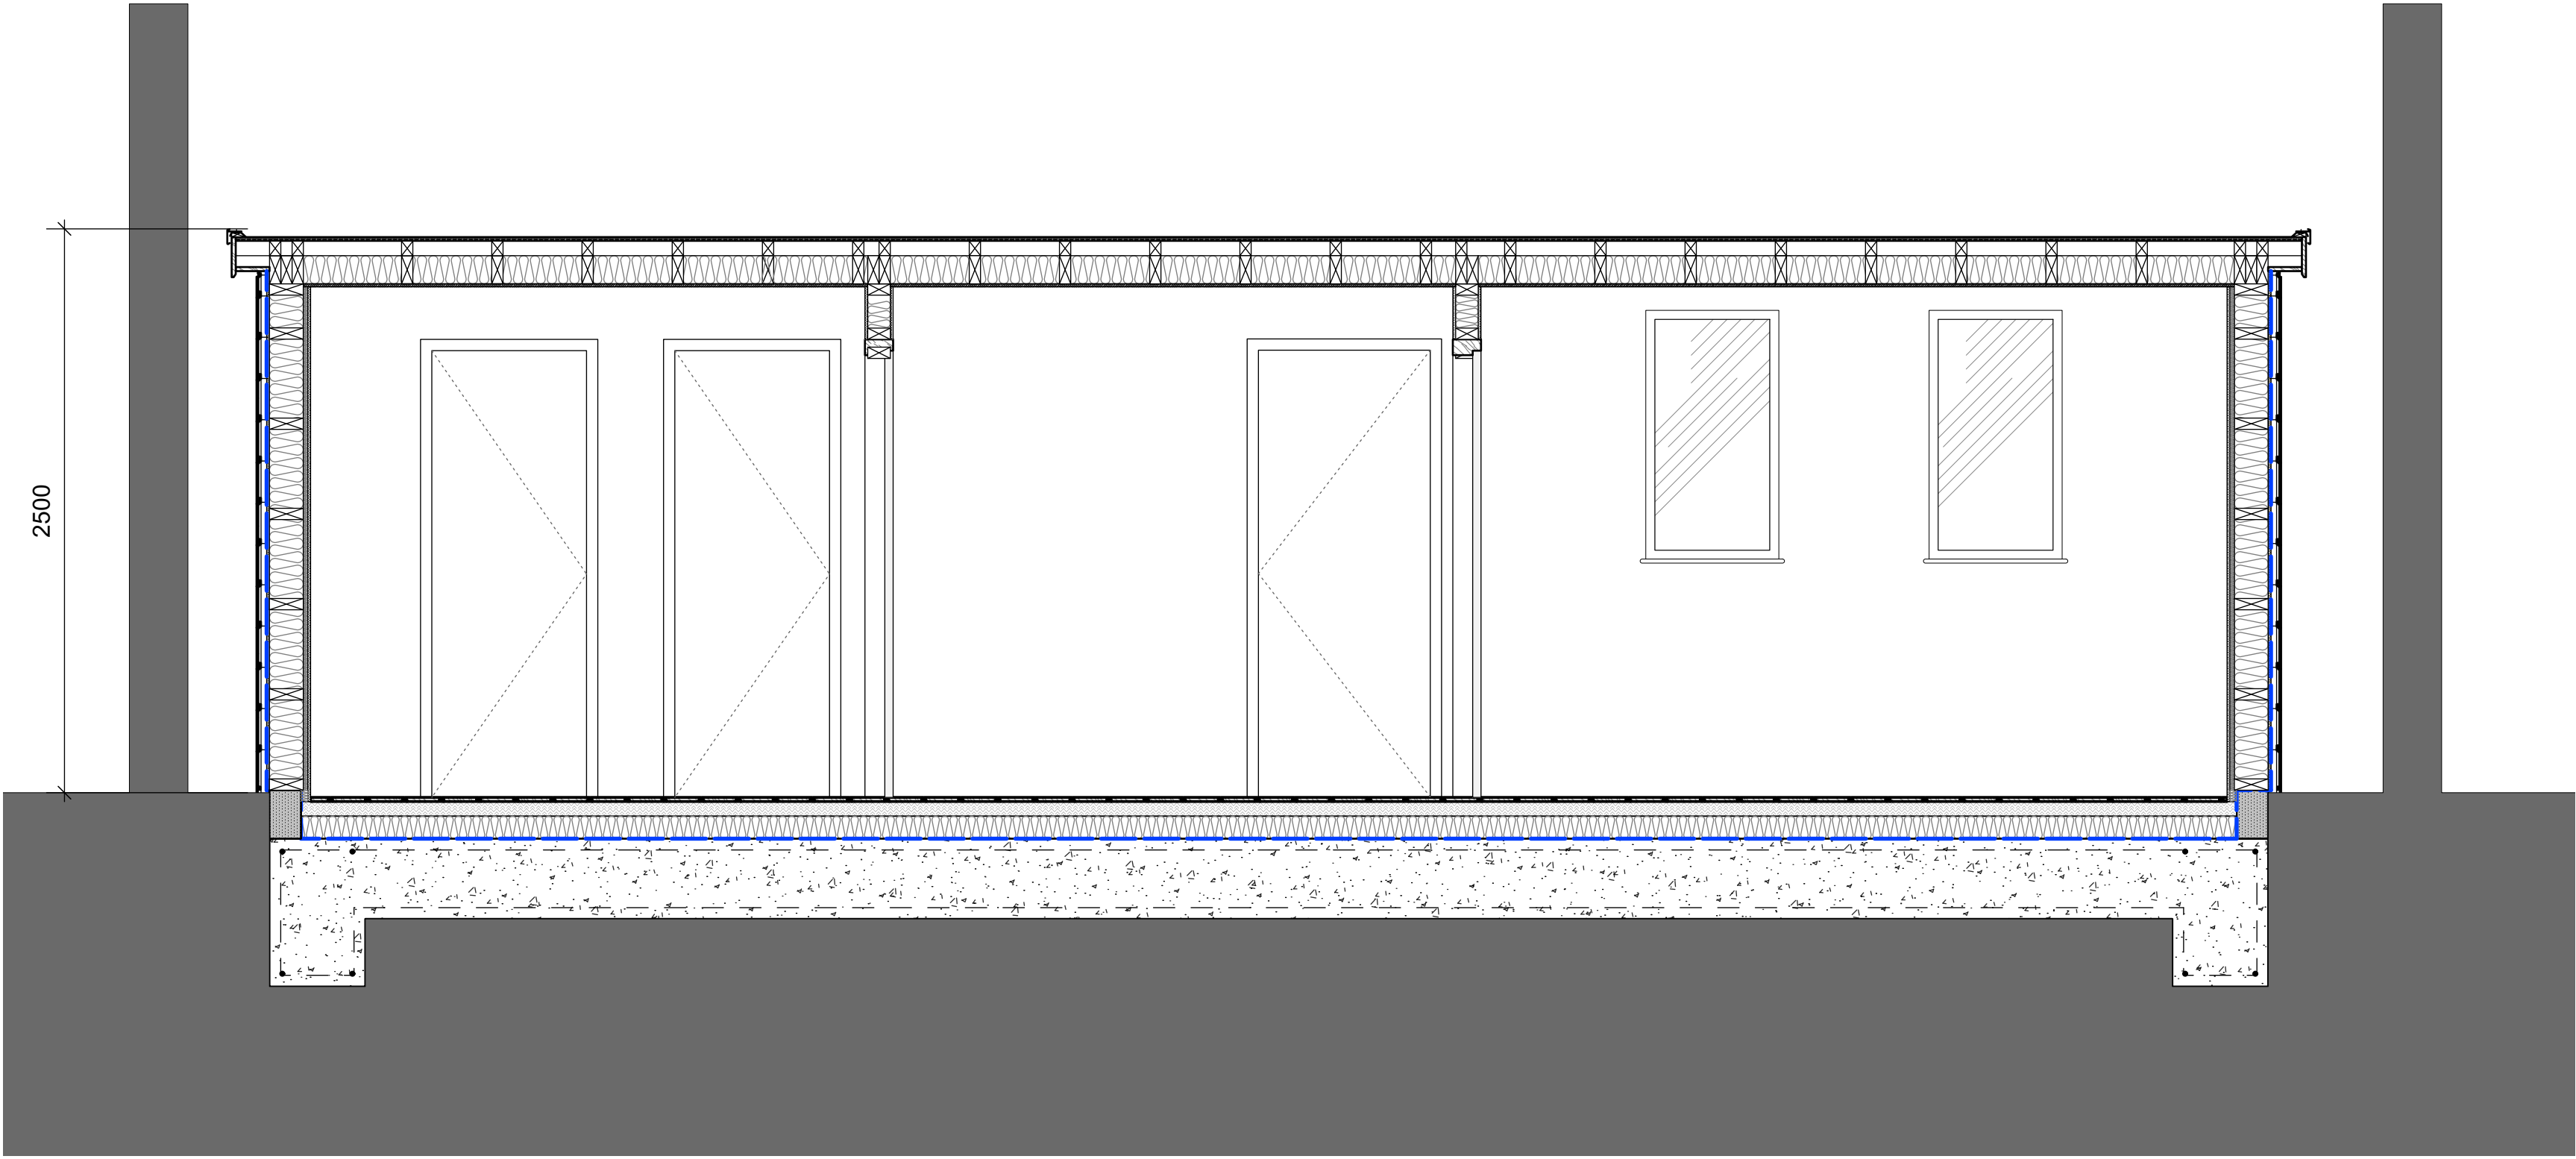

PROPOSED FRONT GARDEN SHED SECTION AA

Scale 1 : 25 @ A1
Scale 1 : 50 @ A3

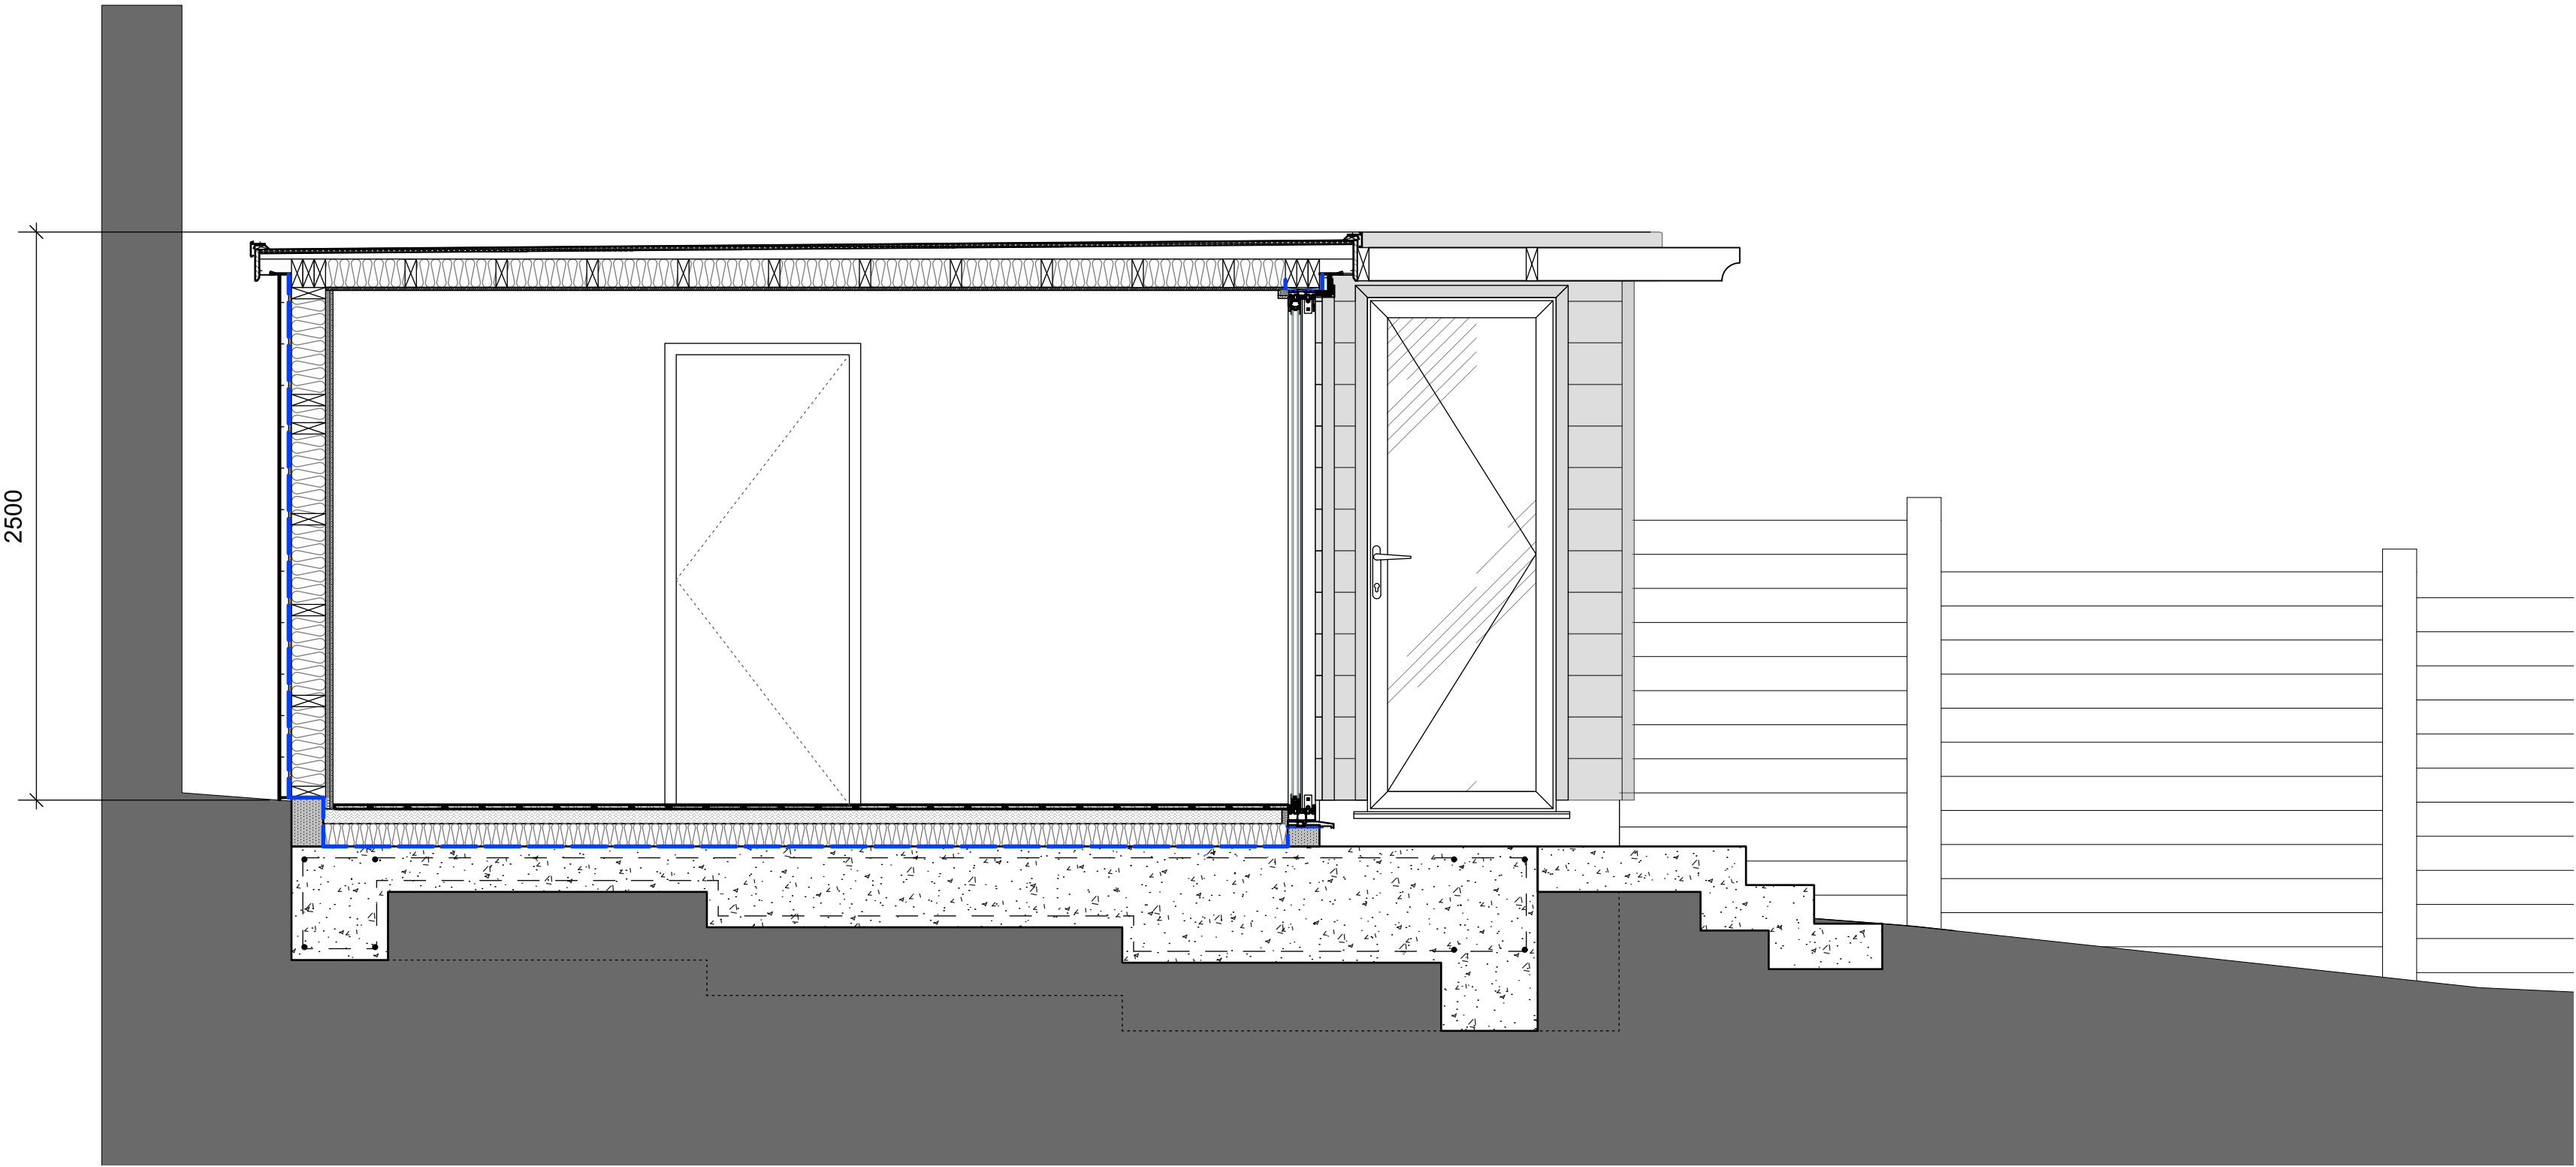

PROPOSED FRONT GARDEN SHED SECTION BB

Scale 1 : 25 @ A1
Scale 1 : 50 @ A3

3.	Height Revised	Rev C	05 Dec 2023
2.	Drawing Revised	Rev B	06 Oct 2023
1.	Drawing Revised	Rev A	18 July 2023

no.	revision	date
dwg type	PROPOSED	
dwg status	TENDER	

 **Sacks Maguire** Architects

Unit 10 Iron Bridge House, 3 Bridge Approach
London NW1 8BD M: 07956963938 T: 02077229298

Project
49 Creighton Avenue, London, N10 1NR

Title
SECTION - Proposed Garden Shed Sections

Client
The Residents

scale	1:25 @ A1 1:50 @ A3	drawn	LL	date	July 2023
job number		drawing number		revision	
722		T305		C	