


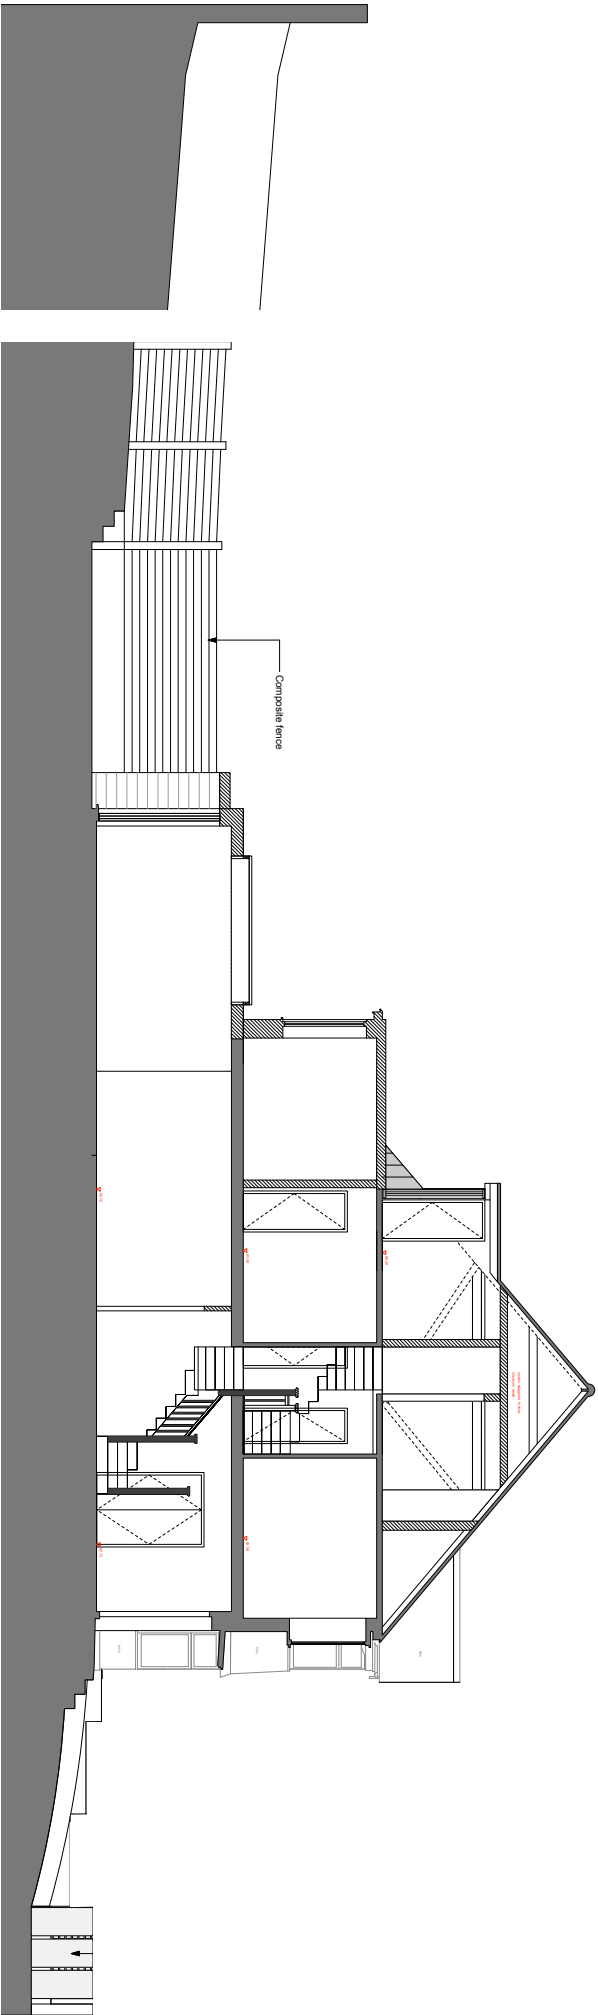

PROPOSED SECTION A-A

Scale 1 : 100 @ A3

2. Drawing Revised		Rev. B	23 Feb 2023
1. Midland Survey Input		Rev. A	23 Feb 2022
no.	revision	date	
draw type	EXISTING		
draw status	PLANNING		
 Sacks Maguire Architects			
Unit 10 Iron Bridge House, 3 Bridge Approach			
London NW1 6BU Tel: 0759465518 T: 02077232498			
Fax: 02077232499			
746 Chislehurst Avenue, London, NG1 1NR			
Rev.			
BEC - Proposed Long Section A-A			
Client Requirements			
drawn by	James JH	checked by	James JH
date	13/02/23	date	23 Feb 2023
drawn by	James JH	checked by	James JH
date	13/02/23	date	23 Feb 2023
722	P301	B	