



North Road

North Road



existing Link Block

existing
terrace

existing Science Quad

120m A.O.D.

120m A.O.D.

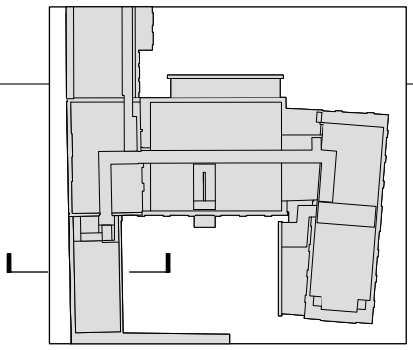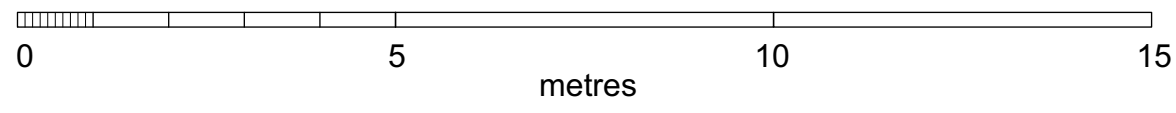

Rev B. 7/7/2025. General amendments

ed tooveyarchitects

Ed Toovey Architects
Studio 401 Royle Building
31 Wentlock Road
London N1 7SH
Tel: 07880 725763
Email: edtoovey@yahoo.co.uk

Project

**Highgate School
Science Project**

Drawing title

Section GG proposed

Drwg. No.

1177_GS_017 Rev. **B**

Scale 1:100 @ A3

Date July 2017

Status ☒ For information ☐ For tender ☐ For construction

Do not scale. All dimensions to be confirmed on site.
Information contained in this drawing is the sole copyright of Ed Toovey Architects,
and is not to be reproduced without permission.