





1 Tunnel Section  
2612 1:100

- General Notes:**
- G1** All Levels are above ordnance datum (AOD)  
New Levels are shown thus: [Symbol] +20.345  
Retained Existing Levels thus: [Symbol] EX+20.345  
Existing Levels are shown: [Symbol] EX+20.345
- G2** Door tags are shown thus: [Symbol] DG-011 [Symbol] DRS-XXX [Symbol] FR-XXG  
Door number  
Instance of doors per room  
Door type  
Fire rating, 'V' denotes smoke seal
- G3** Abbreviations:  
GN/AWC: Gender Neutral / Accessible WC  
CS: Cleaner's Store  
PH: Printer hub  
ST: Store  
RWP: Rain water pipe

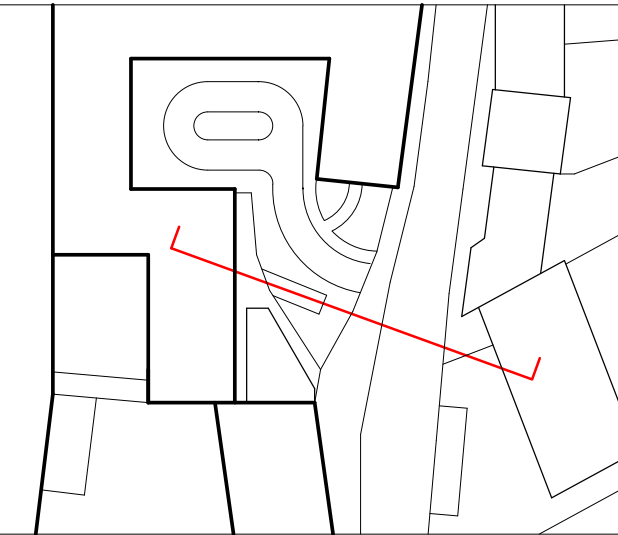

PLANNING

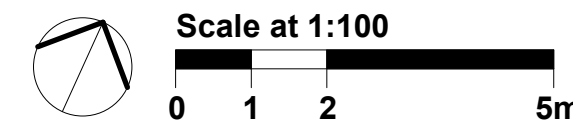

| Work Package | Cost Check | Info/Briefing | Tender | Contract | Construction | Date       | Rev. | Description                                | Approved By | Date | Rev. | Description | Approved By | Project                     | Subject                                    | Architects                                                                                                   | Sort Code      | Drawing Number | Rev.  |
|--------------|------------|---------------|--------|----------|--------------|------------|------|--------------------------------------------|-------------|------|------|-------------|-------------|-----------------------------|--------------------------------------------|---|----------------|----------------|-------|
|              |            |               |        |          |              | 04.08.2023 | A    | ISS_0007_Planning - Additional Information | MB          |      |      |             |             | Highgate School Island Site | Island Site - Proposed Long Tunnel Section | Hopkins Architects Limited<br>27 Broadley Terrace, London, NW1 6LG<br>T: 020 7724 1751 E: mail@hopkins.co.uk | A/HS-IS        | 2612           | A     |
|              |            |               |        |          |              |            |      |                                            |             |      |      |             |             |                             |                                            |   | Date: 07/20/23 | Scale: 1 : 100 | at A1 |