


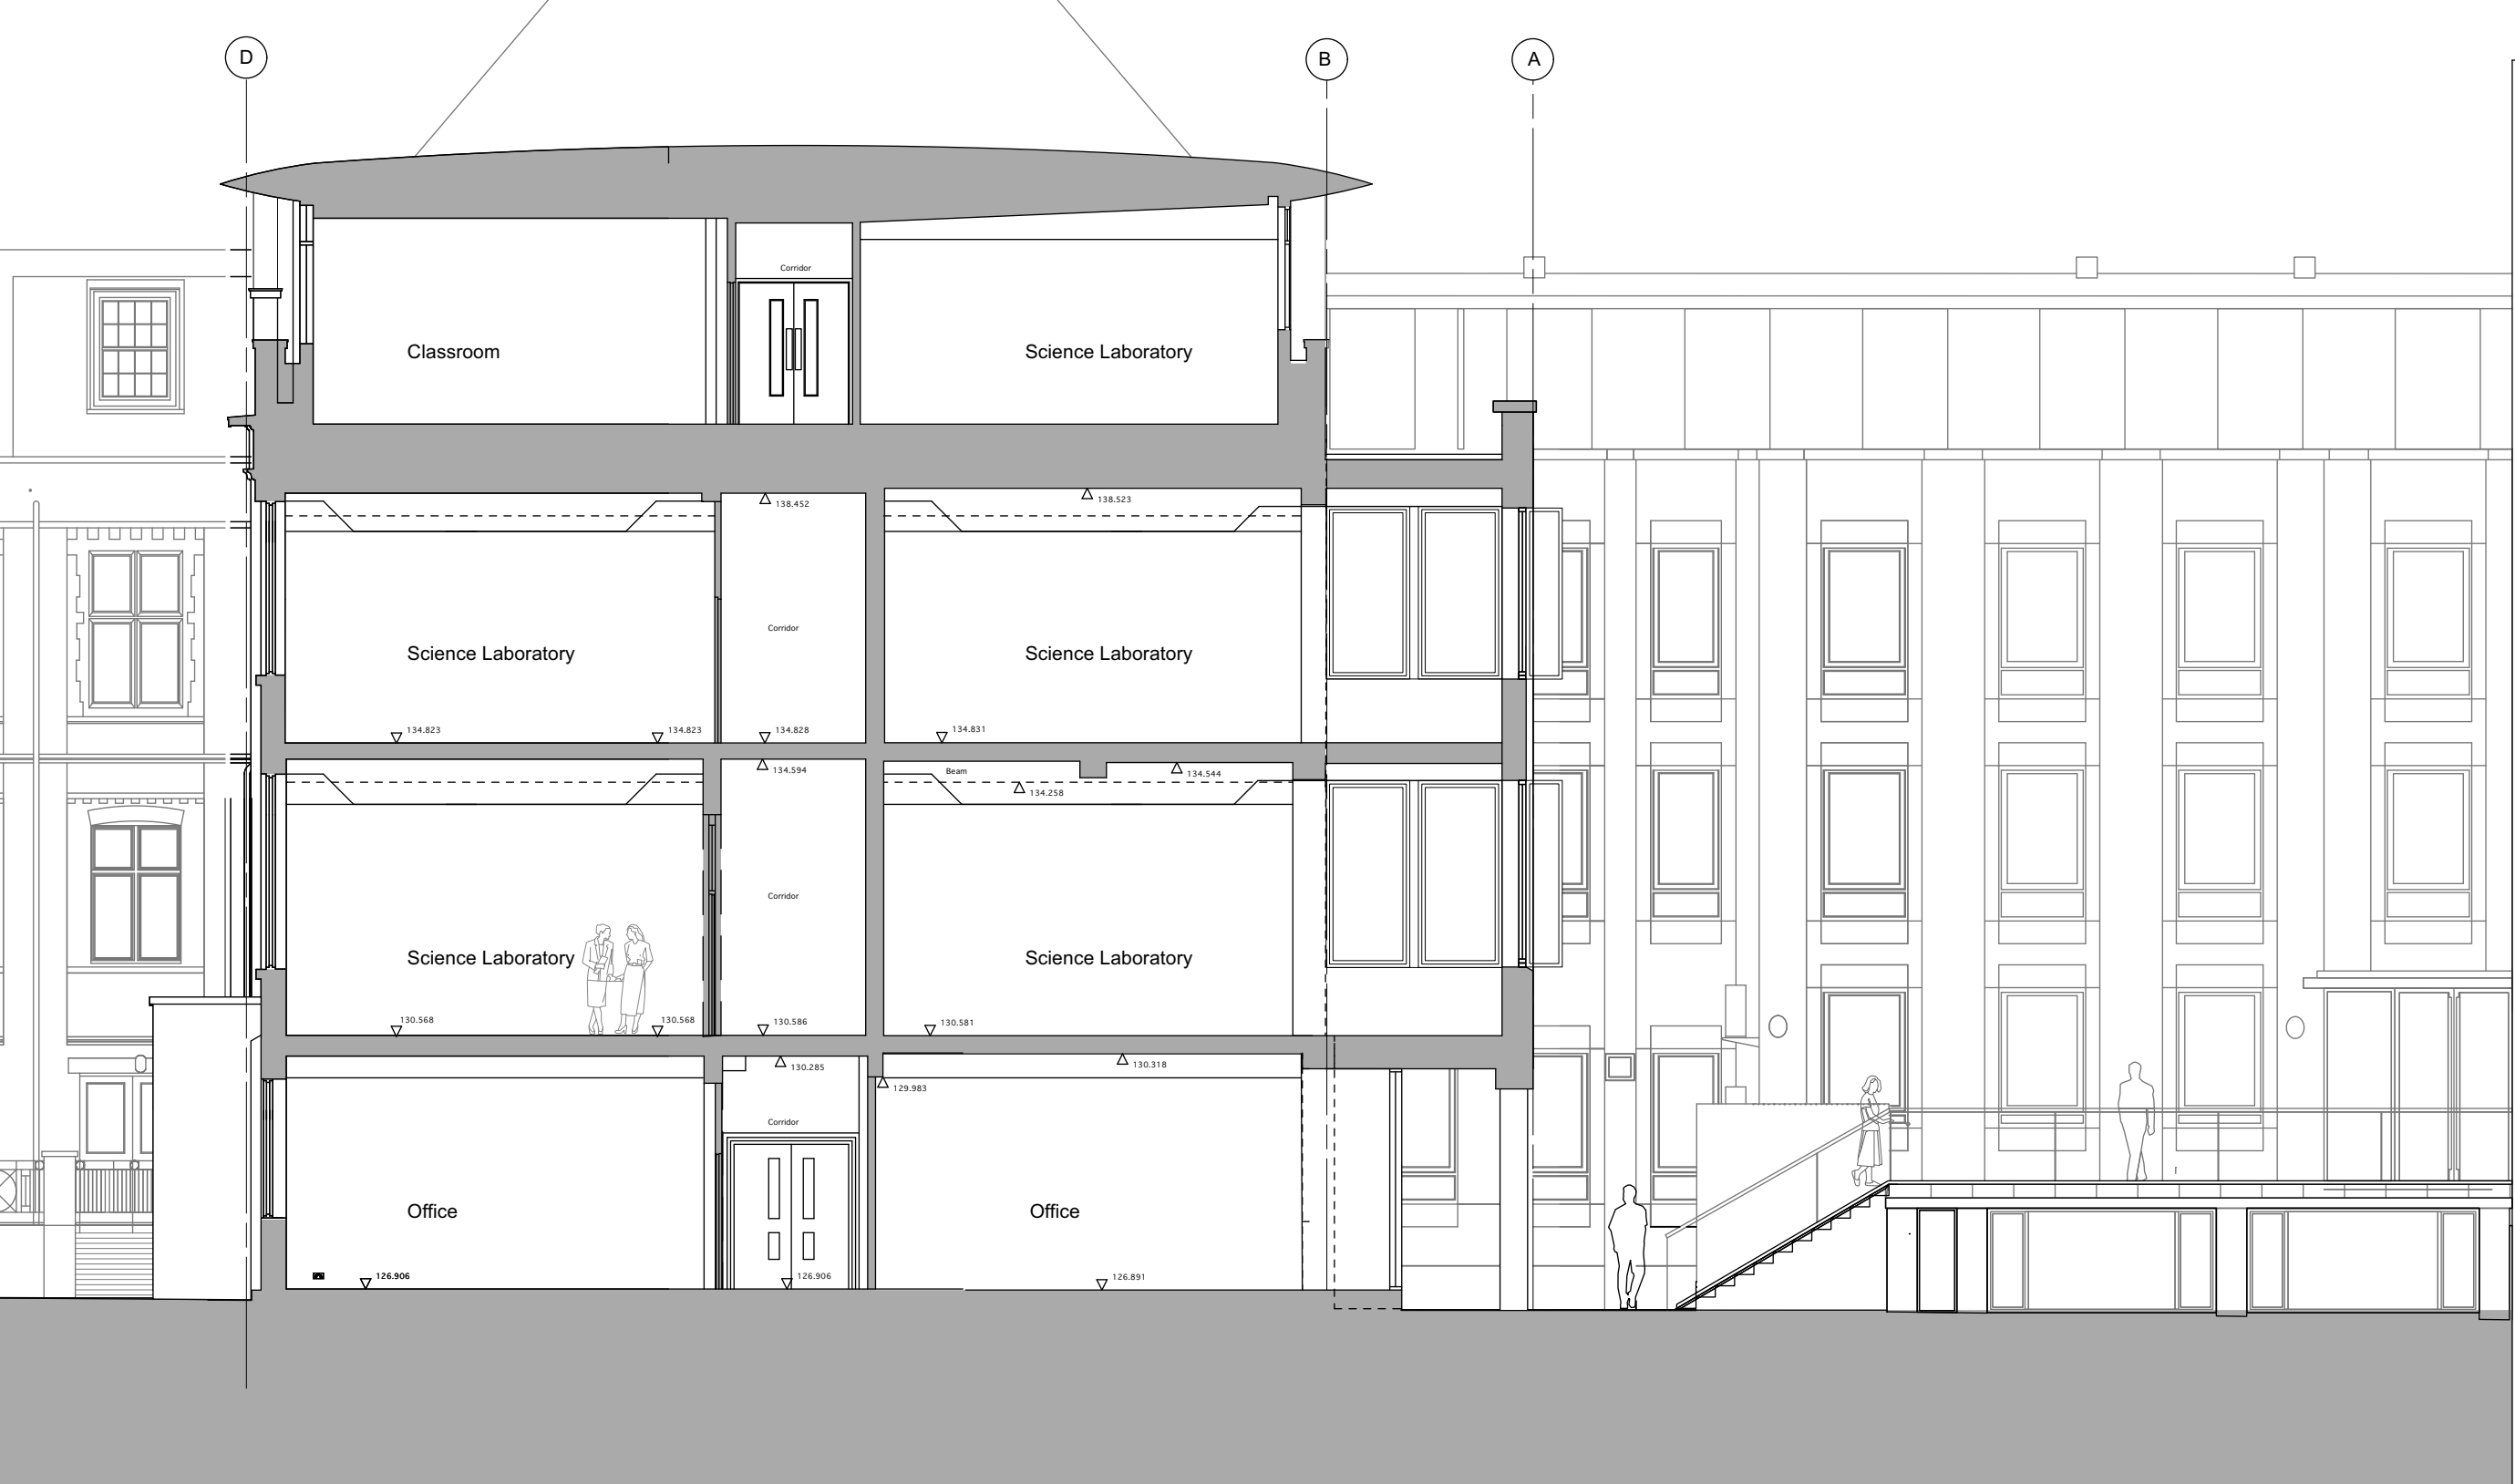

Rev C. 24/10/2025. Amended extension window width and privacy screen width

Rev B. 7/7/2025. General amendments

ed tooveyarchitects

Ed Toovey Architects
Studio 401 Royle Building
31 Wenlock Road
London N1 7SH
Tel: 07880 725763
Email: edtoovey@yahoo.co.uk

Project
**Highgate School
Science Project**

Drawing title
Section BB proposed

Drwg. No.
1177_GS_012 Rev. **C**

Scale 1:100 @ A3

Date April 2018

Status ☒ For information ☐ For tender ☐ For construction

Do not scale. All dimensions to be confirmed on site.
Information contained in this drawing is the sole copyright of Ed Toovey Architects,
and is not to be reproduced without permission.

existing Science Block [centre wing] proposed new Garner Quad extension existing Garner Building behind

120m A.O.D.

0 5 10 15 metres

