

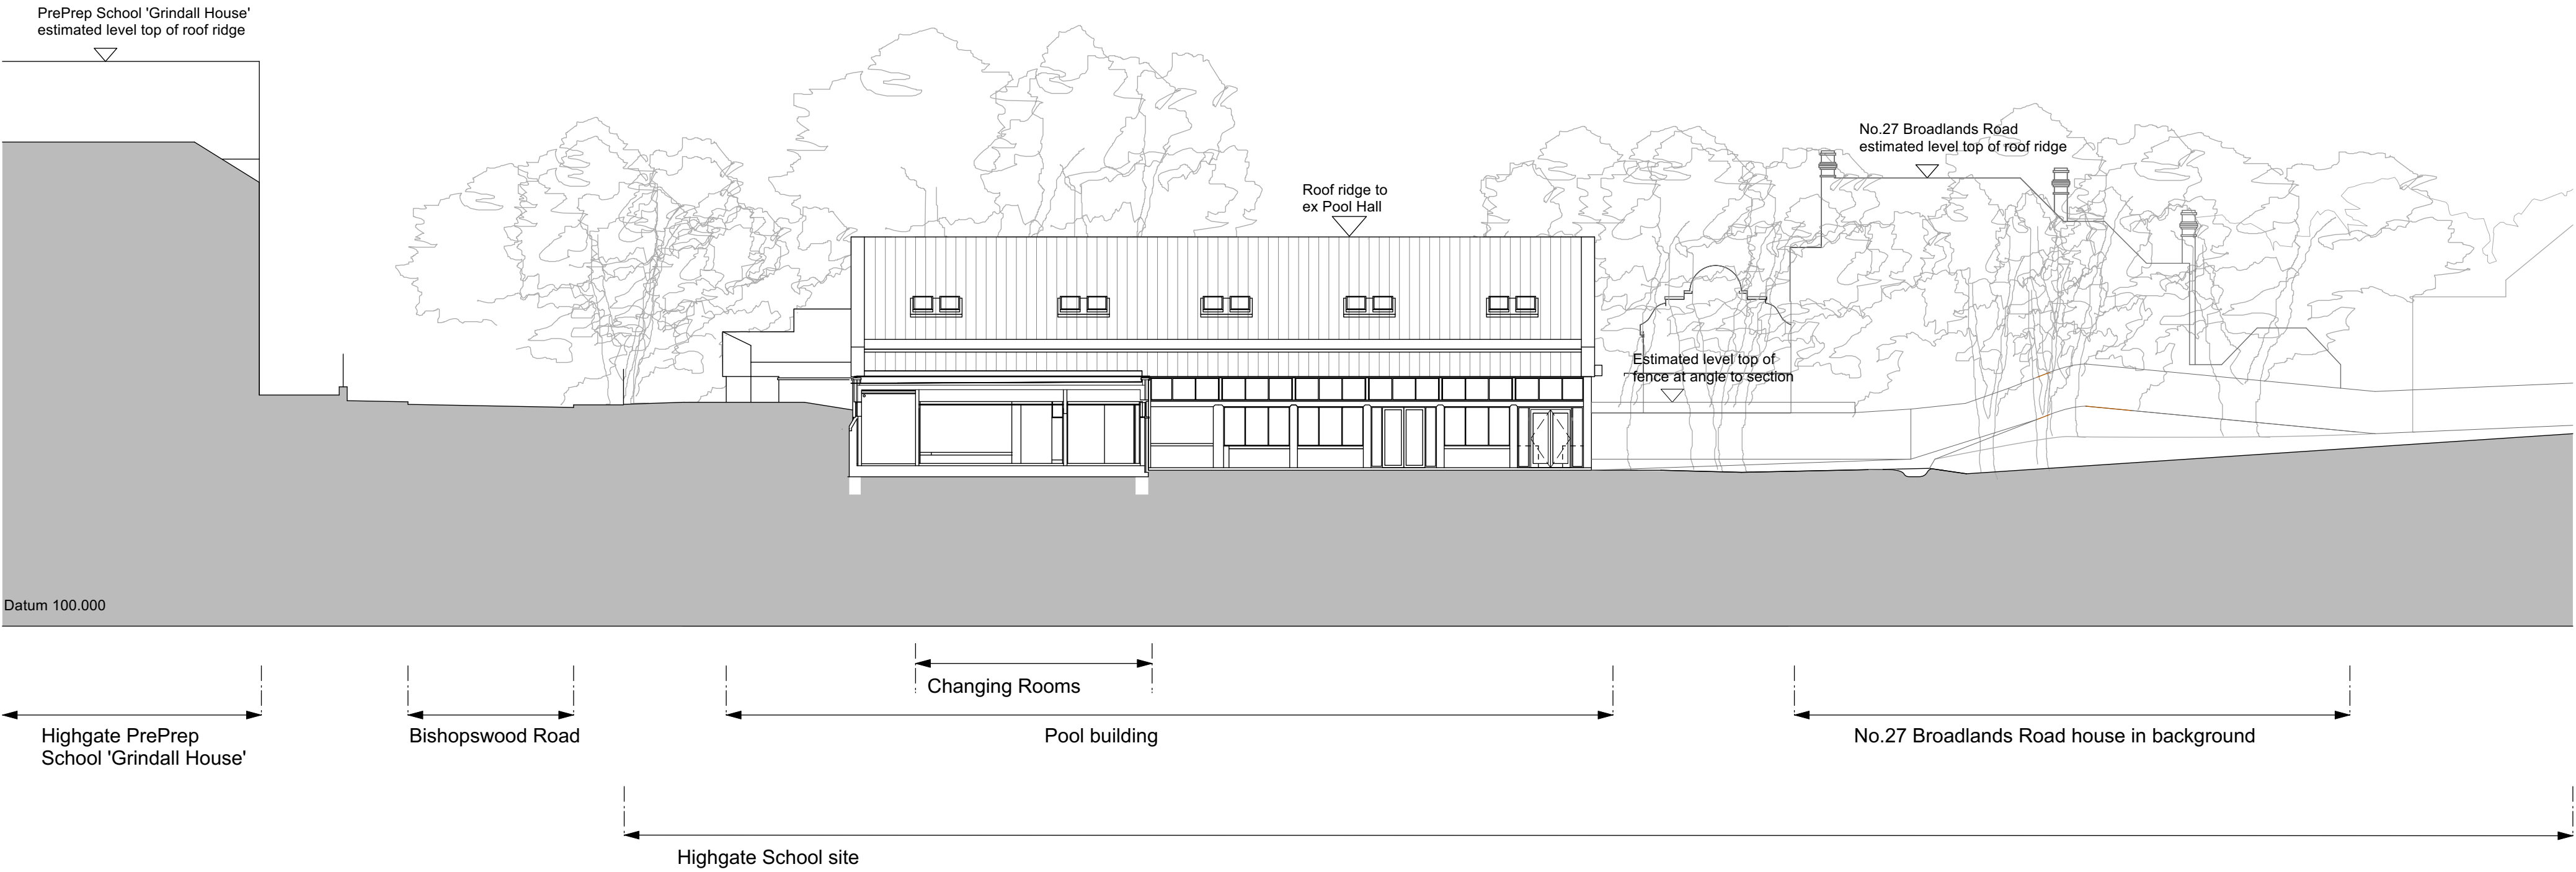


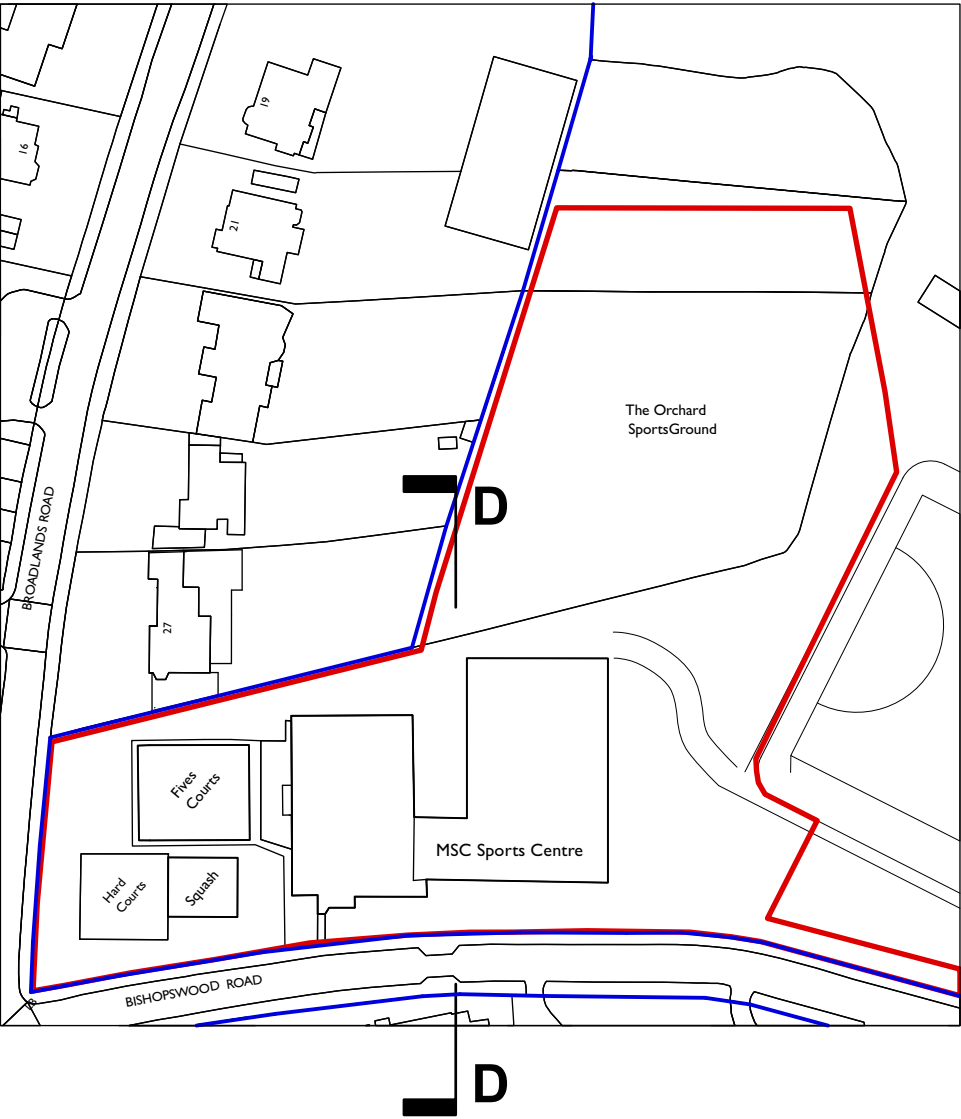

Section DD existing

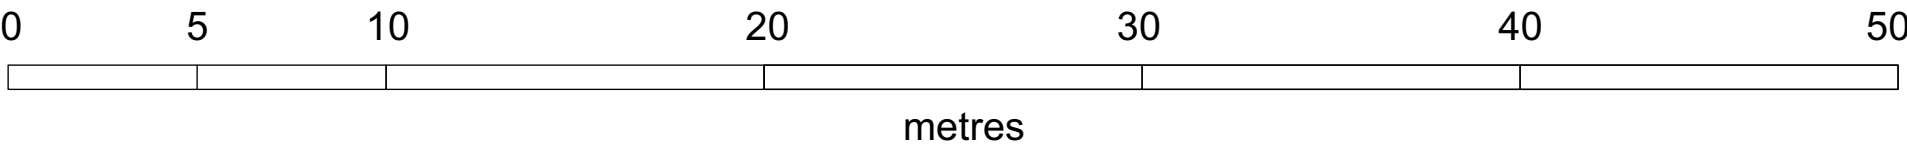

studio 401 royle building 31 wenlock road london n1 7sh 07880 725763 edtoovey@yahoo.co.uk	Revisions: PLANNING ISSUE Rev A: July 2023 - Key plan added; ground tone added	- Always take site measurements to verify dimensions - Refer to M&E Engineers drawings for all services	Highgate School MSC 4-Phase Scheme Section DD existing September 2018 Drwg No. 1182 / GS / 004- A Scale 1:400 @ A3 ; 1:200 @ A1
--	--	--	---