




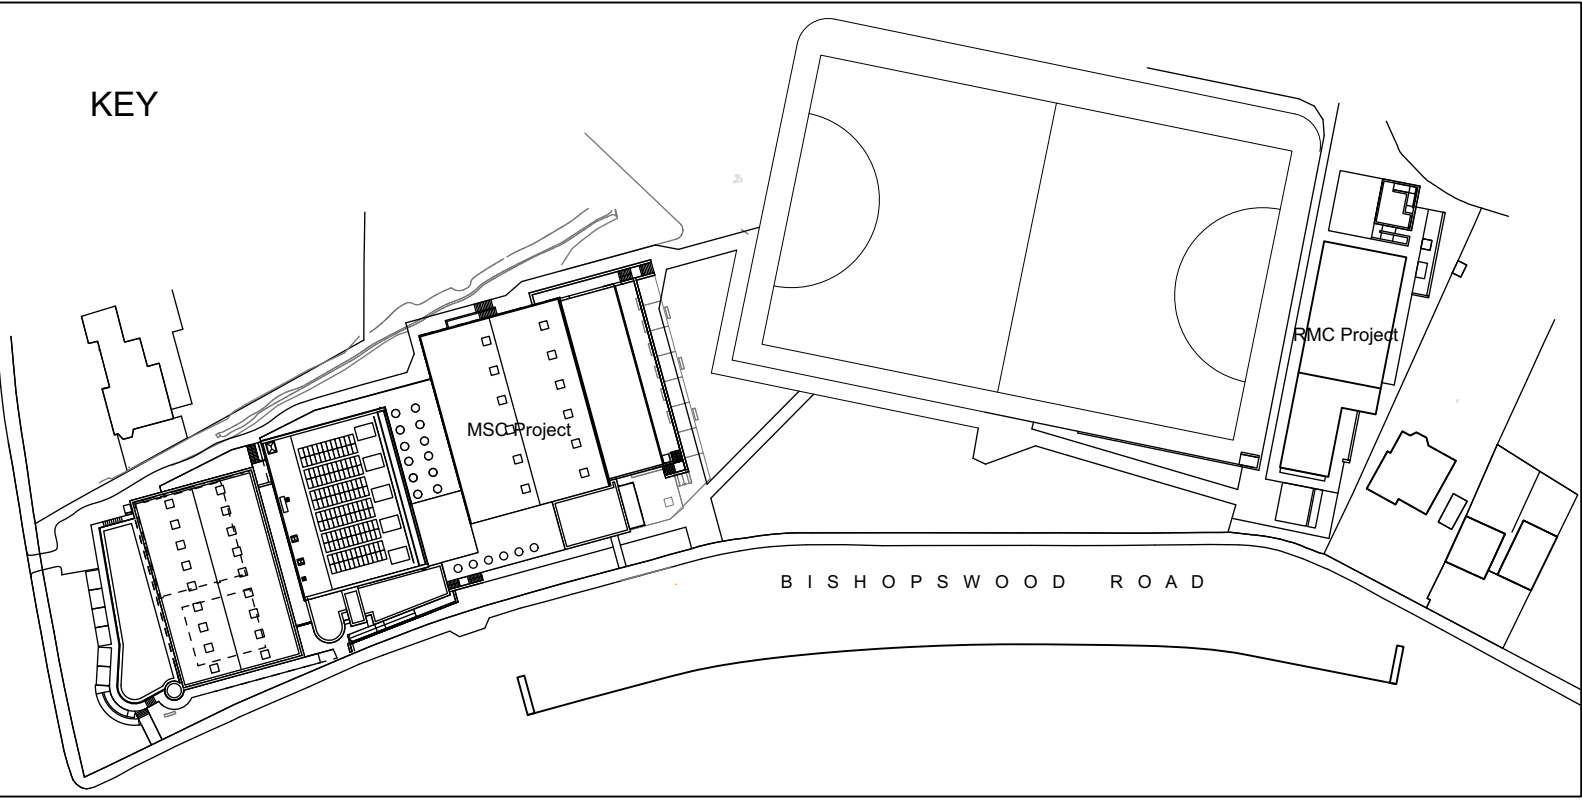

Context street view interpolates horizontal distance between projects around curve of road; each project frontal elevation to accurate scale

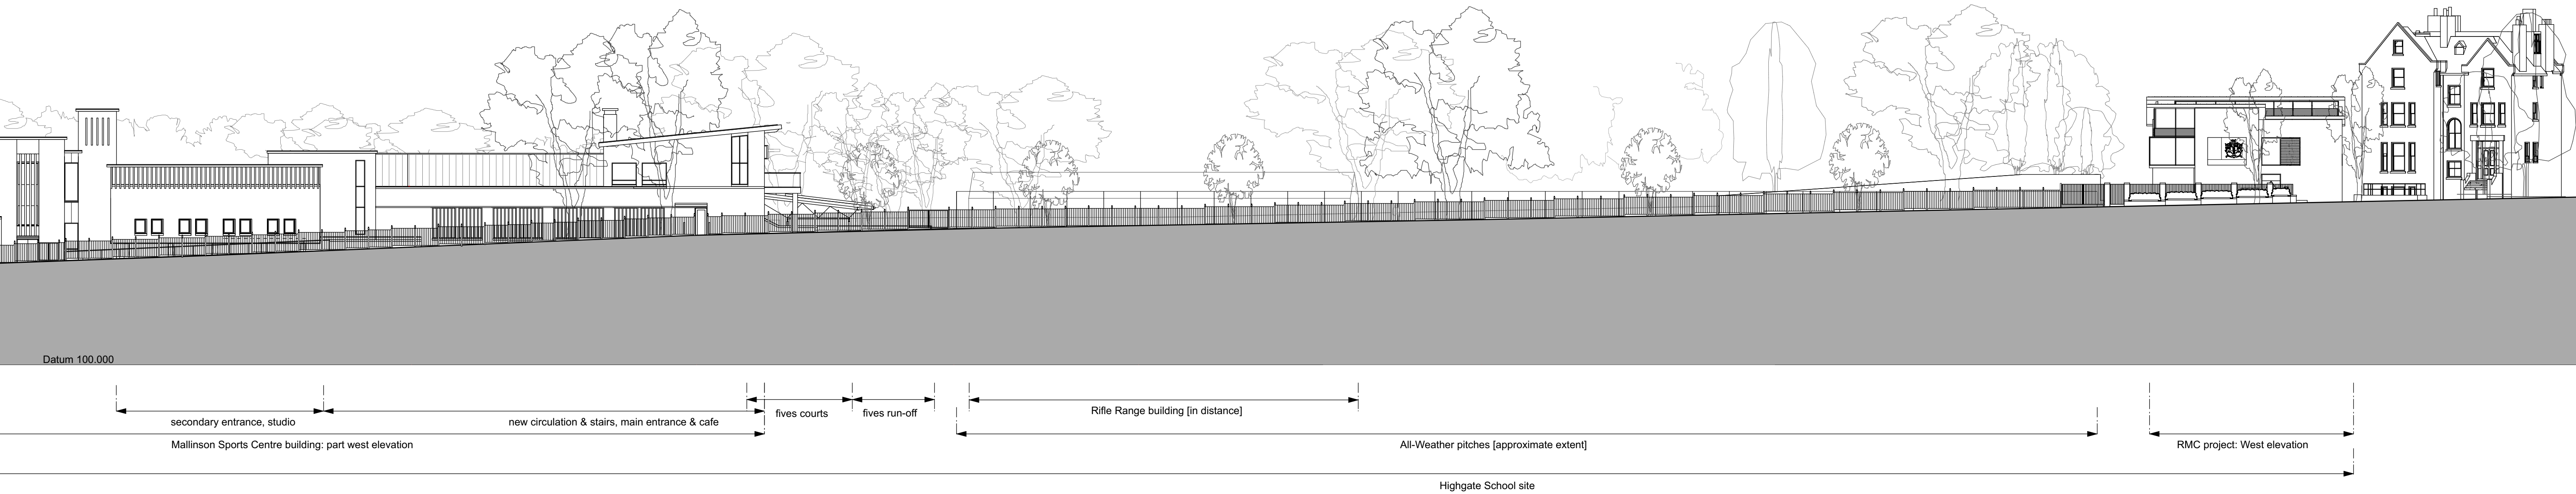

Ground line for elevations taken at Bishopswood Road street level

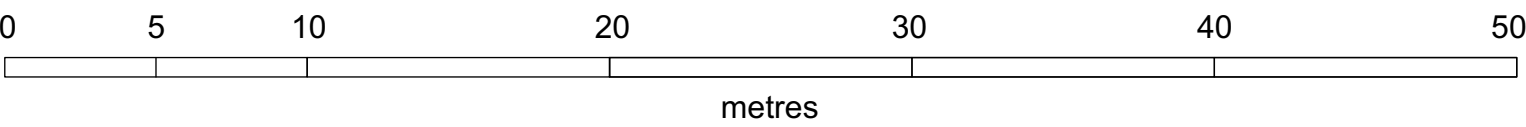

This drawing has been prepared at the request of the Local Authority to show the MSC project in the context of the proposed Highgate School Masterplan, with proposed RMC project - note that these are separate planning applications; refer to separate project drawings for all details

ed tooveyarchitects studio 401 royle building 31 wenlock road london n1 7sh 07880 725763 edtoovey@yahoo.co.uk	Revisions: PLANNING ISSUE	- Always take site measurements to verify dimensions - Refer to M&E Engineers drawings for all services	Highgate School MSC 4-Phase Future Development + RMC Project Elevation West proposed - Long Context June 2023	Drwg No. 1182 / GE / 015 Scale 1:500 @ A3 ; 1:250 @ A1
---	---	---	--	--