

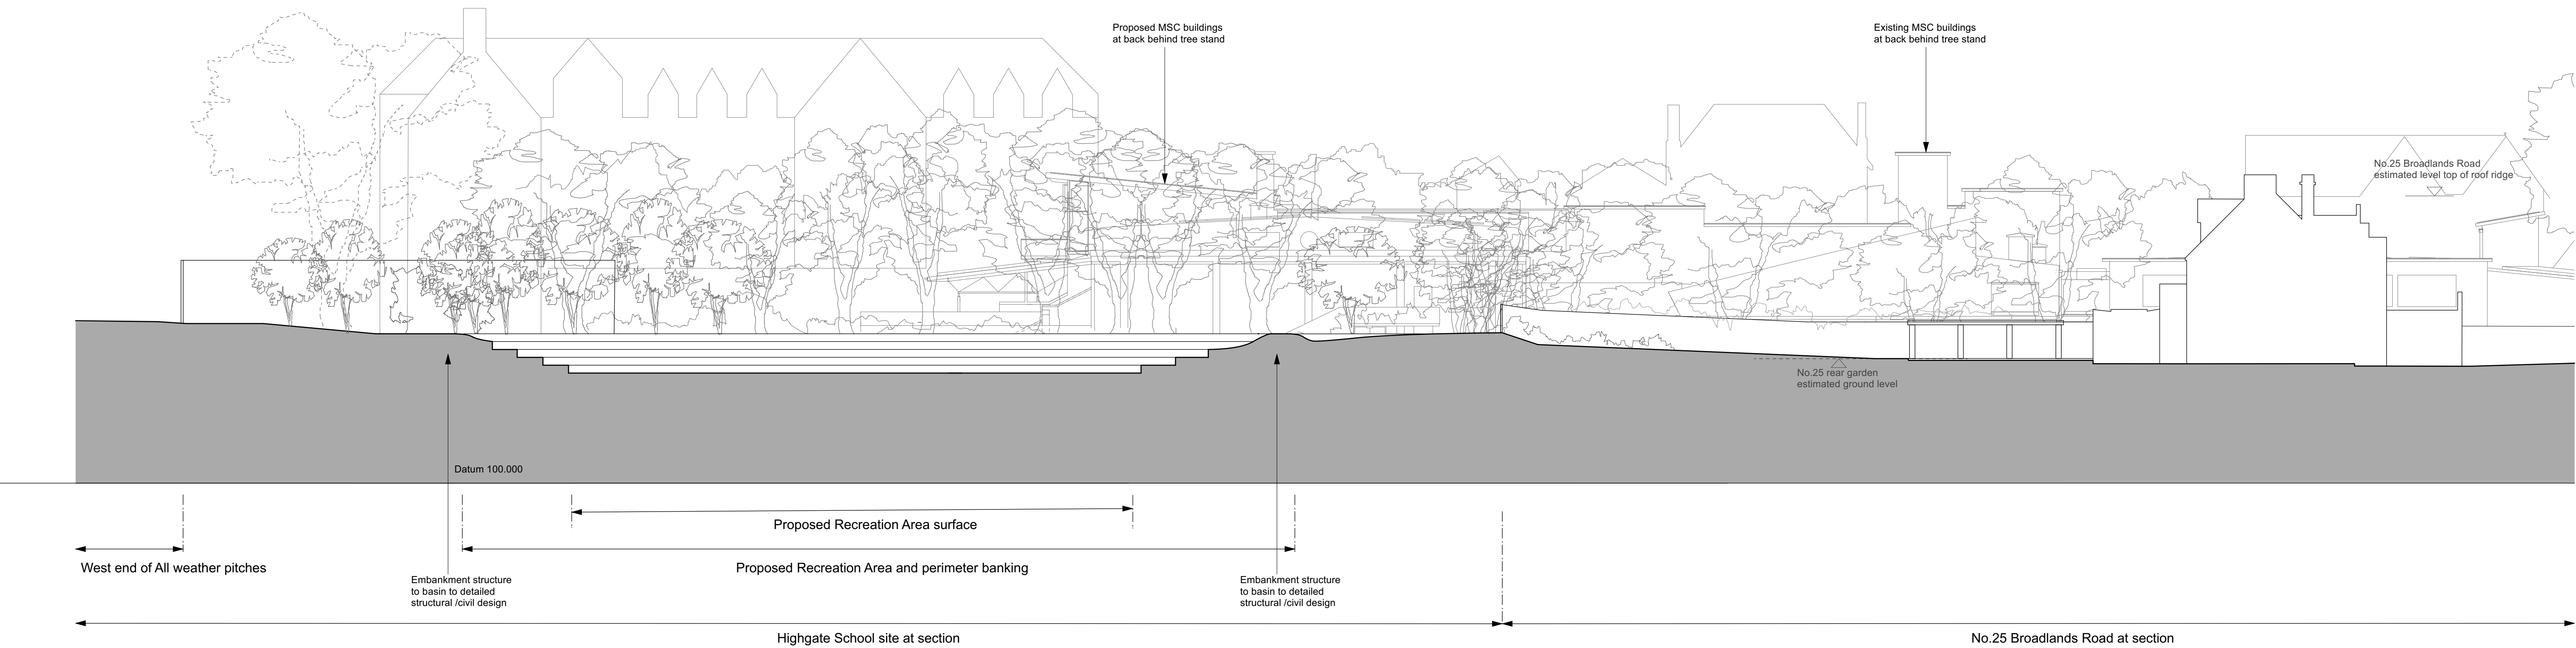


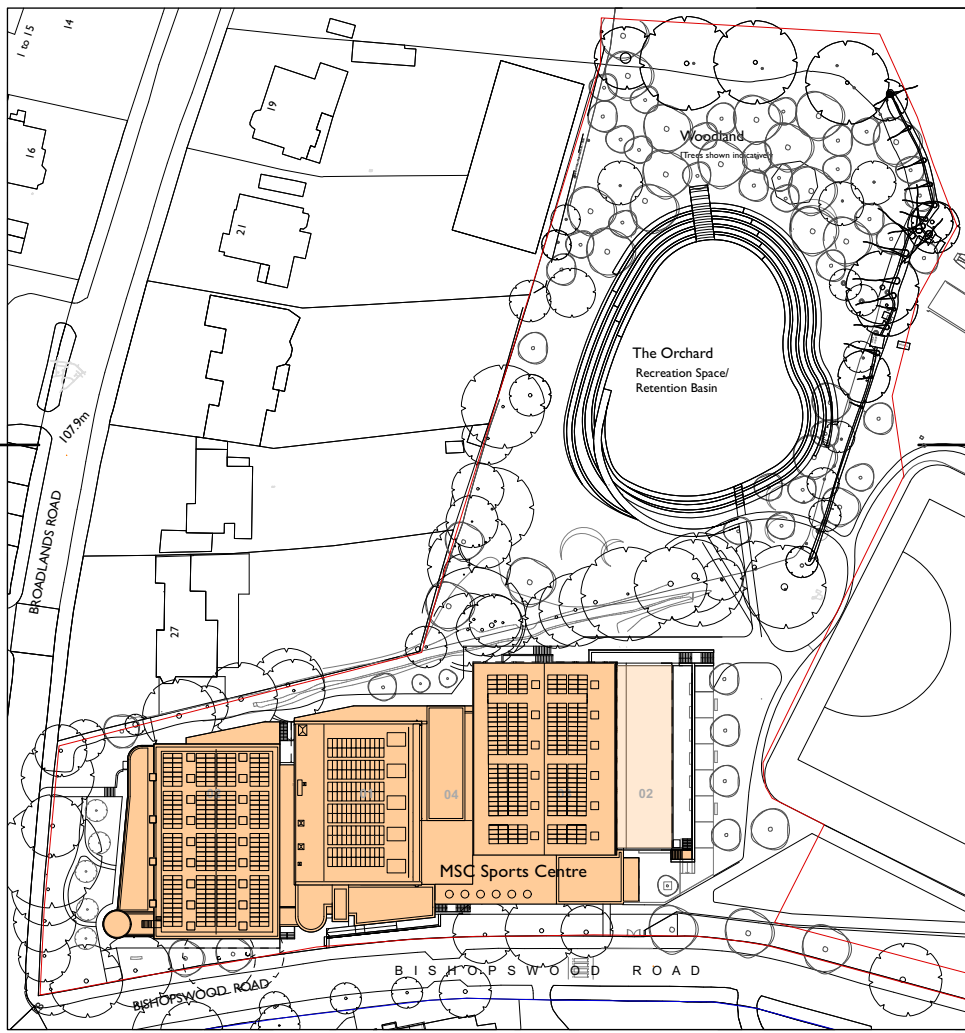

Section KK proposed

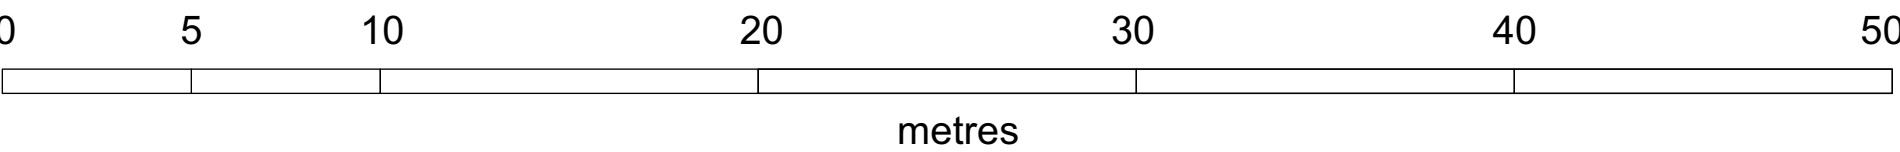

ed toovey architects

studio 401 royle building
31 wenlock road
london n1 7sh
07880 725763
edtoovey@yahoo.co.uk

Revisions:

PLANNING ISSUE

Rev A. 28/07/2025. : Recreation area and basin amended

- Always take site measurements to verify dimensions
- Refer to M&E Engineers drawings for all services

Highgate School MSC 4-Phase Scheme

Section KK proposed

July 2023

Drwg No. 1182 / GS / 020 - A

Scale 1:400 @ A3 ; 1:200 @ A1