

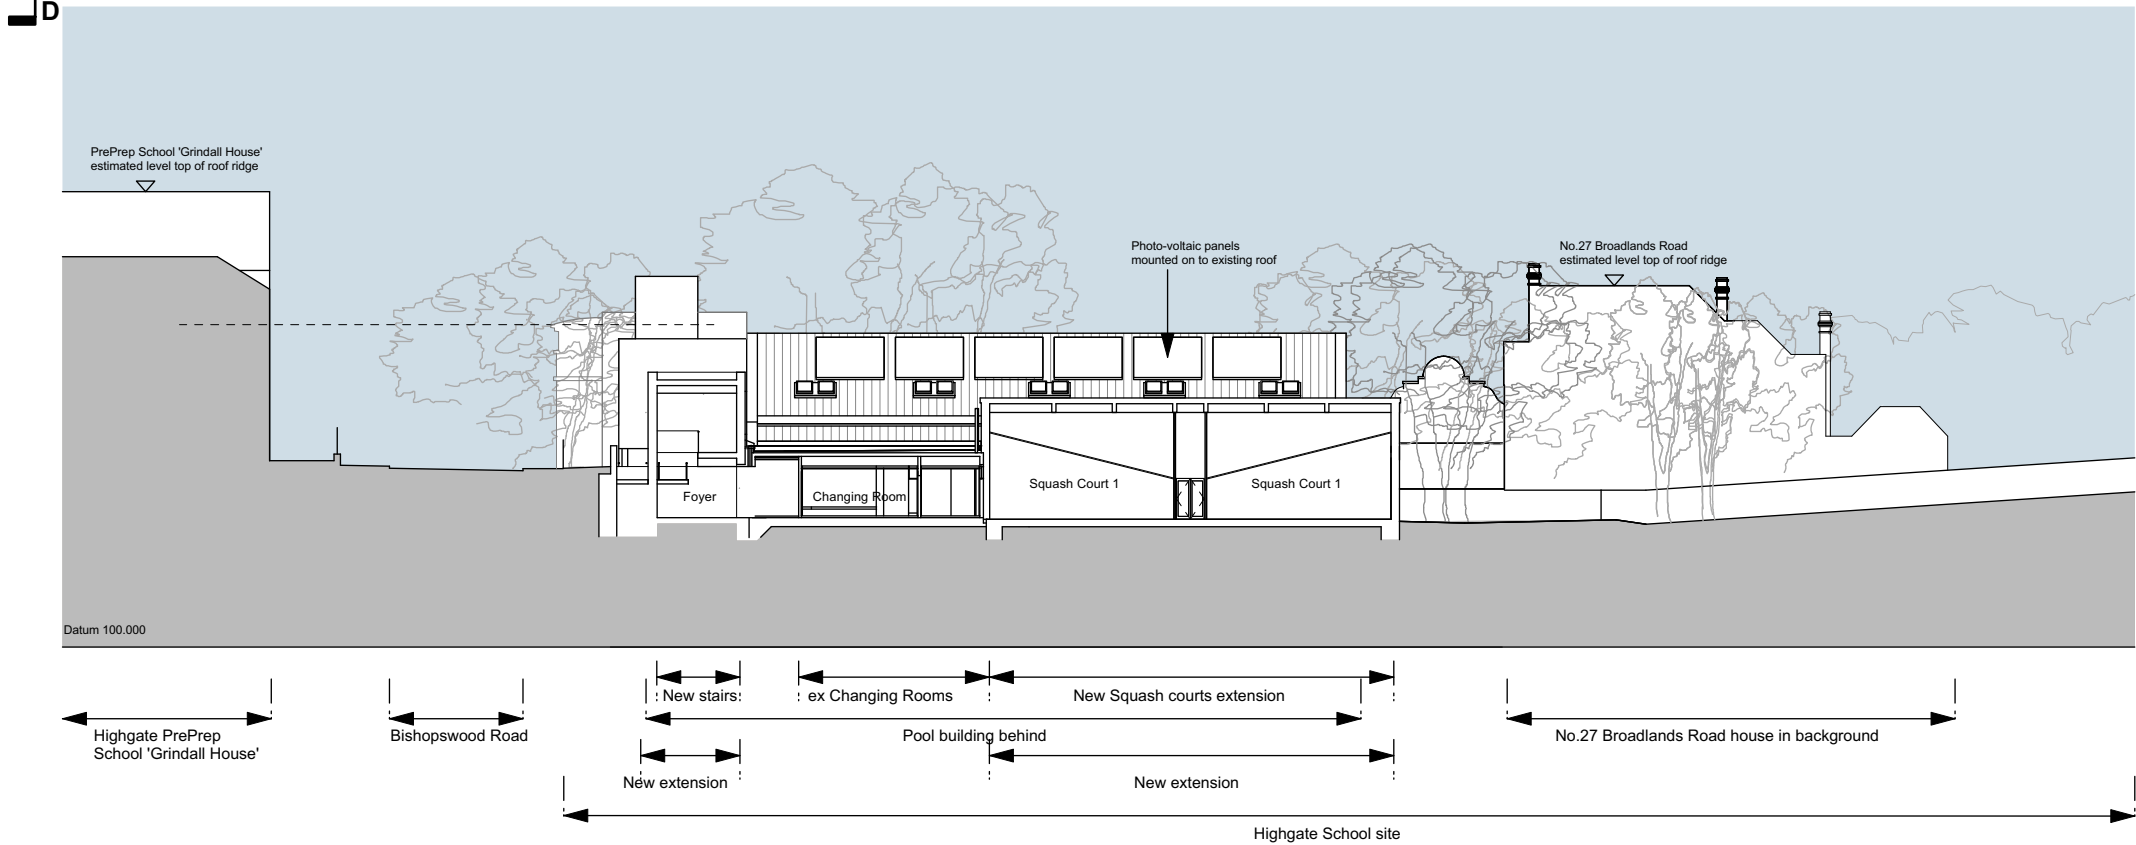


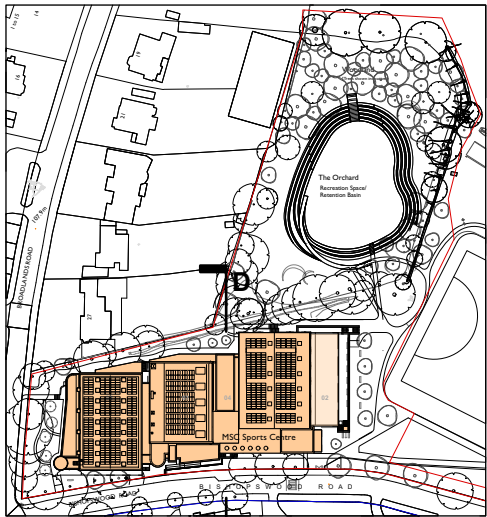

Section DD proposed

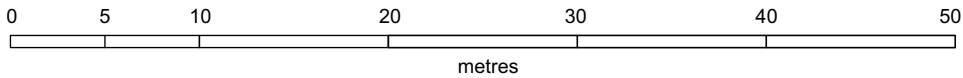

ed toovey architects

studio 401 royle building  
31 wenlock road  
london n1 7sh  
07880 725763  
edtoovey@yahoo.co.uk

Revisions:

PLANNING ISSUE

Rev A: July 2023 - Key plan added; ground tone added  
Rev B: 20/07/2025 - Section amended to include squash courts

- Always take site measurements  
to verify dimensions  
- Refer to M&E Engineers  
drawings for all services

Highgate School MSC 4-Phase Scheme

Section DD proposed

September 2018

Drwg No. 1182 / GS / 014- B

Scale 1:400 @ A3 ; 1:200 @ A1