

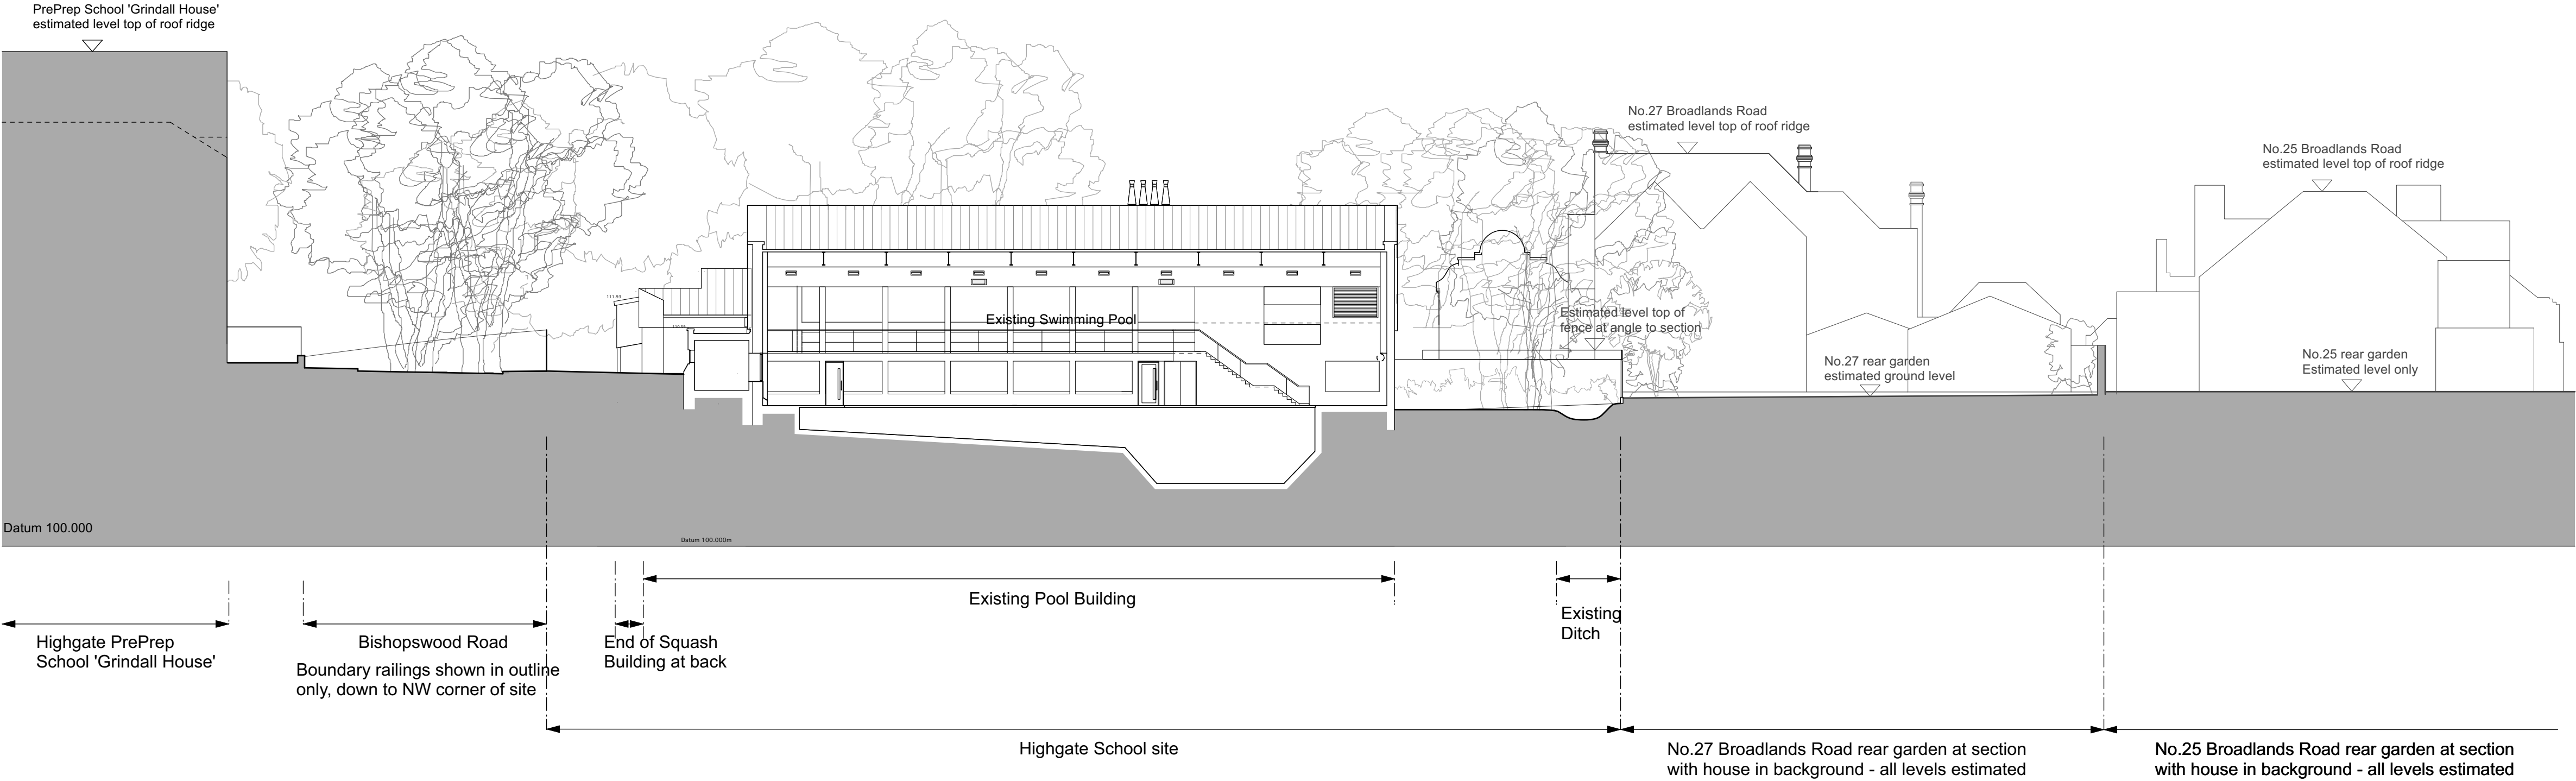


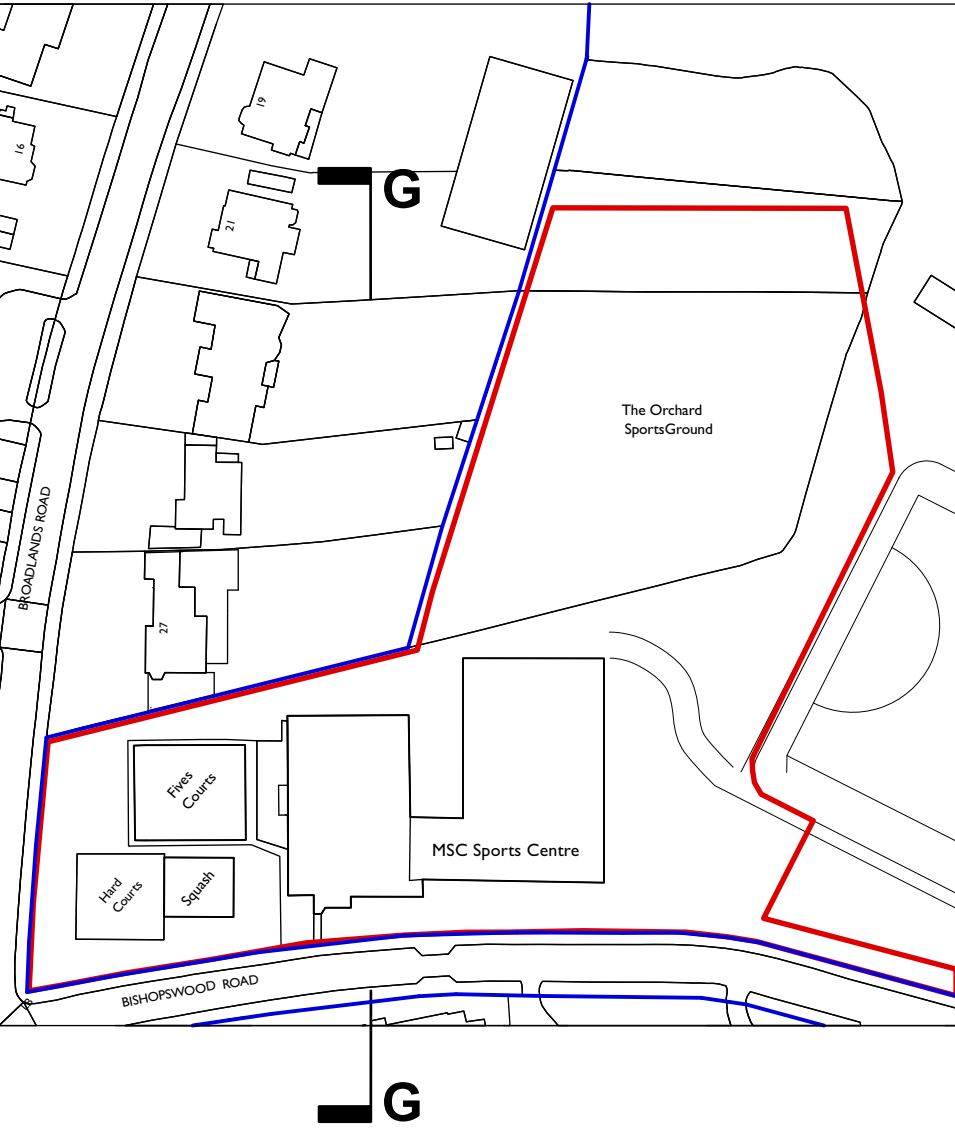

Section GG existing

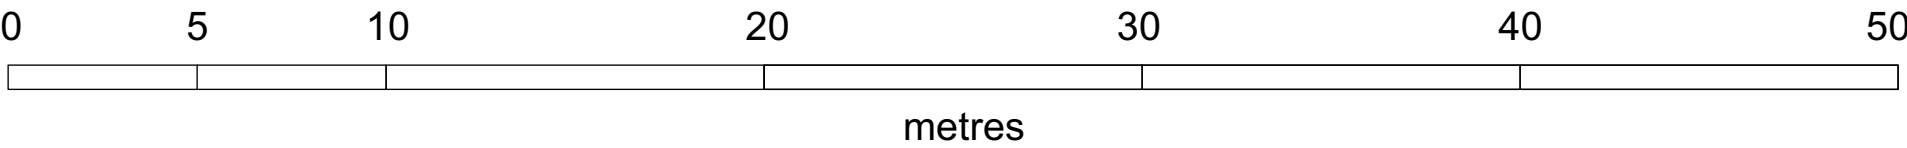

ed tooveyarchitects studio 401 royle building 31 wenlock road london n1 7sh 07880 725763 edtoovey@yahoo.co.uk	Revisions: PLANNING ISSUE	- Always take site measurements to verify dimensions - Refer to M&E Engineers drawings for all services	Highgate School MSC 4-Phase Scheme Section GG Existing July 2023	Drwg No. 1182 / GS / 007 Scale 1:400 @ A3 ; 1:200 @ A1
---	---	---	---	--