




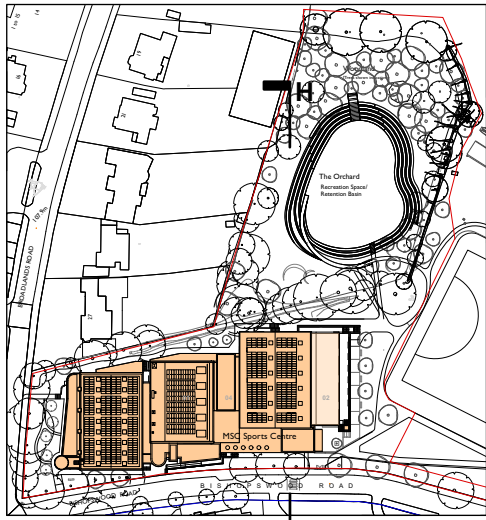

H

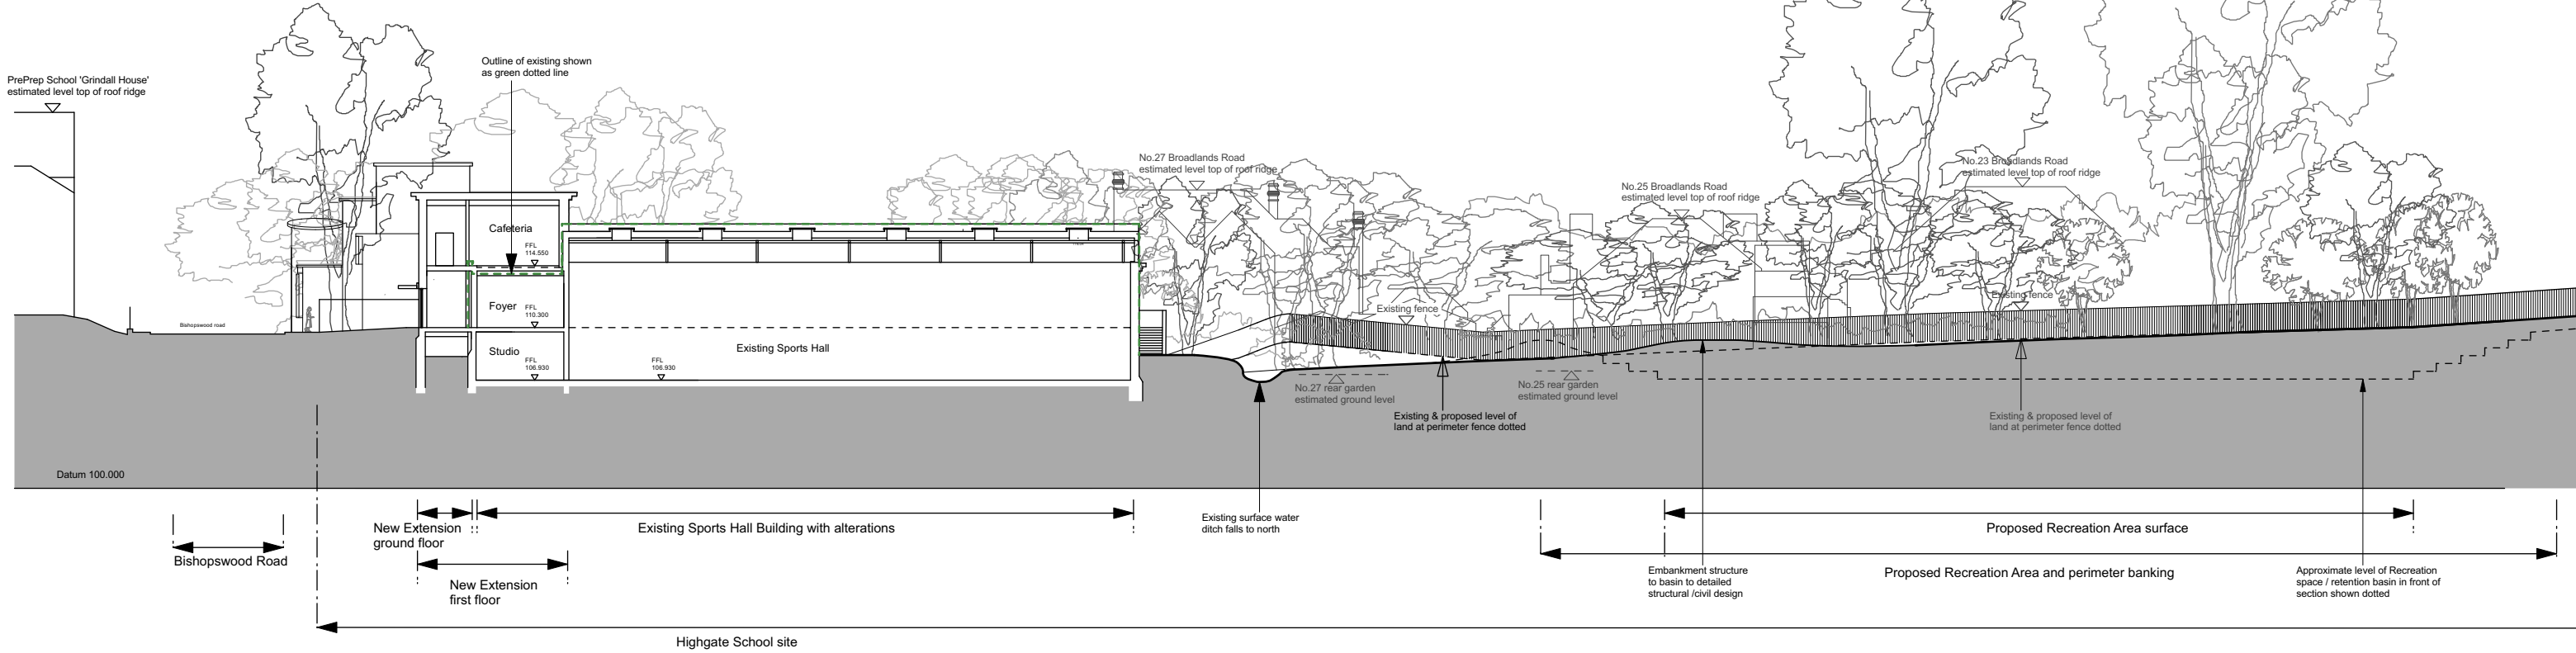

Section HH proposed

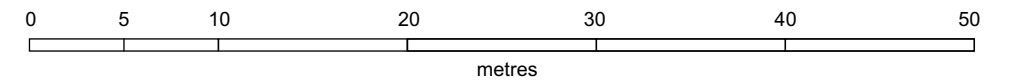

ed toovey architects

studio 401 royle building  
31 wenlock road  
london n1 7sh  
07880 725763  
edtoovey@yahoo.co.uk

Revisions:

PLANNING ISSUE

Rev A. 20/07/2025 : Recreation space/retention basin amended

- Always take site measurements to verify dimensions  
- Refer to M&E Engineers drawings for all services

Highgate School MSC 4-Phase Scheme

Section HH proposed

June 2023

Drwg No. 1182 / GS / 018 - A

Scale 1:400 @ A3 ; 1:200 @ A1