
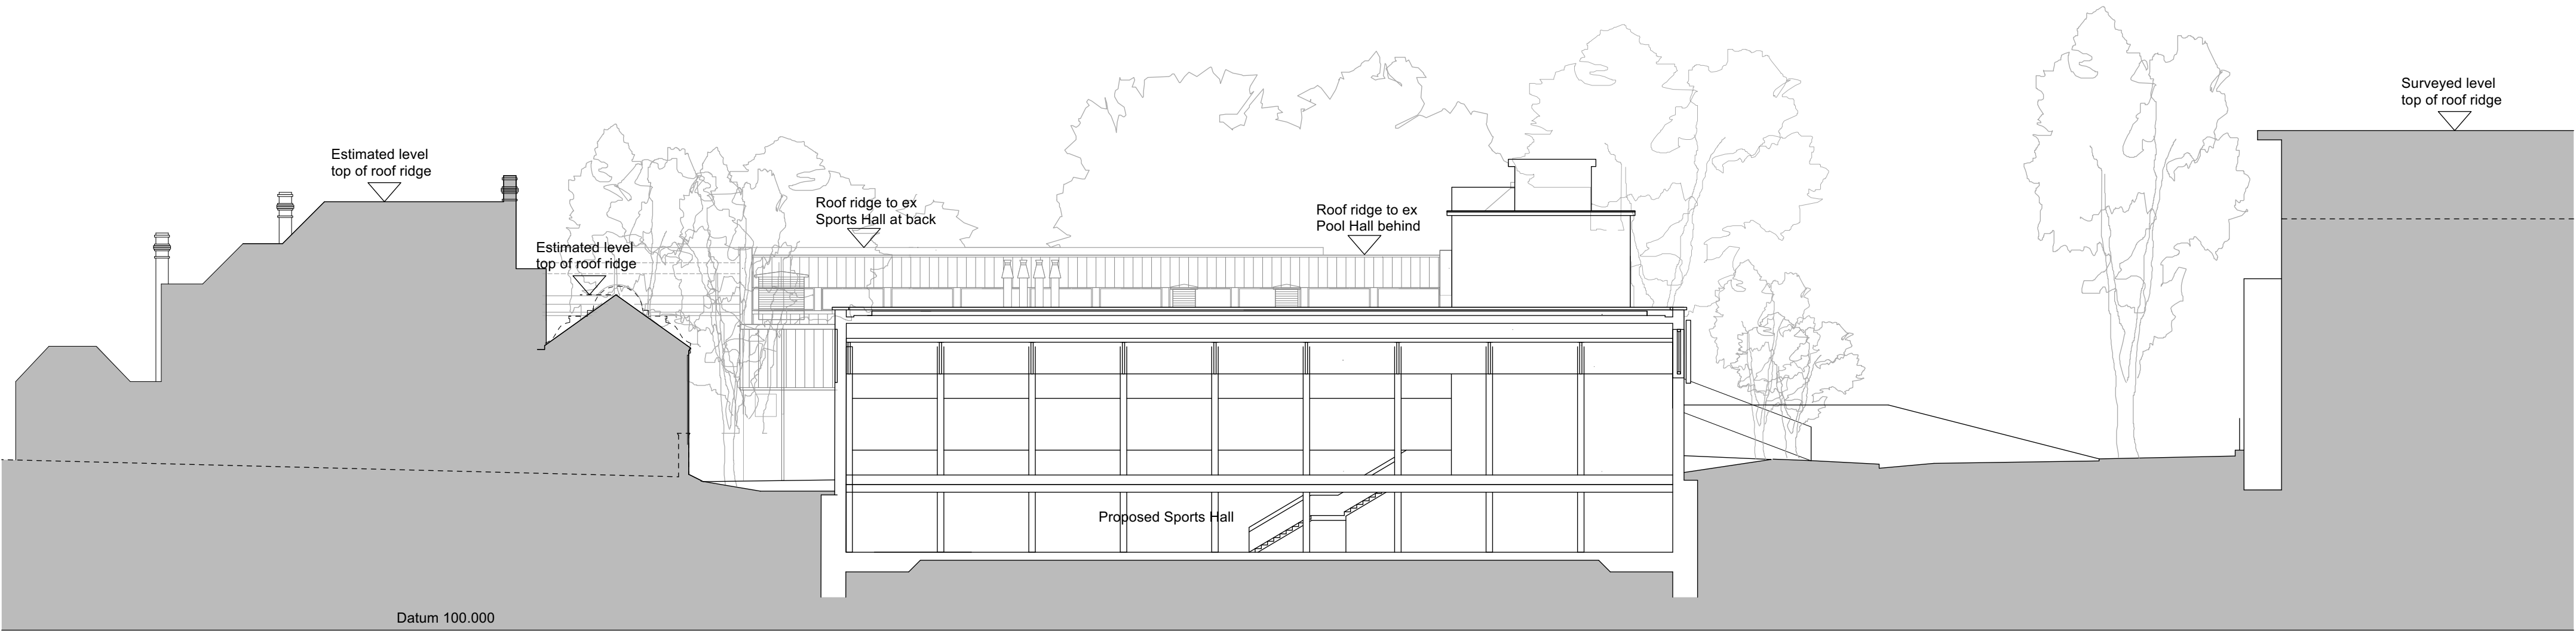
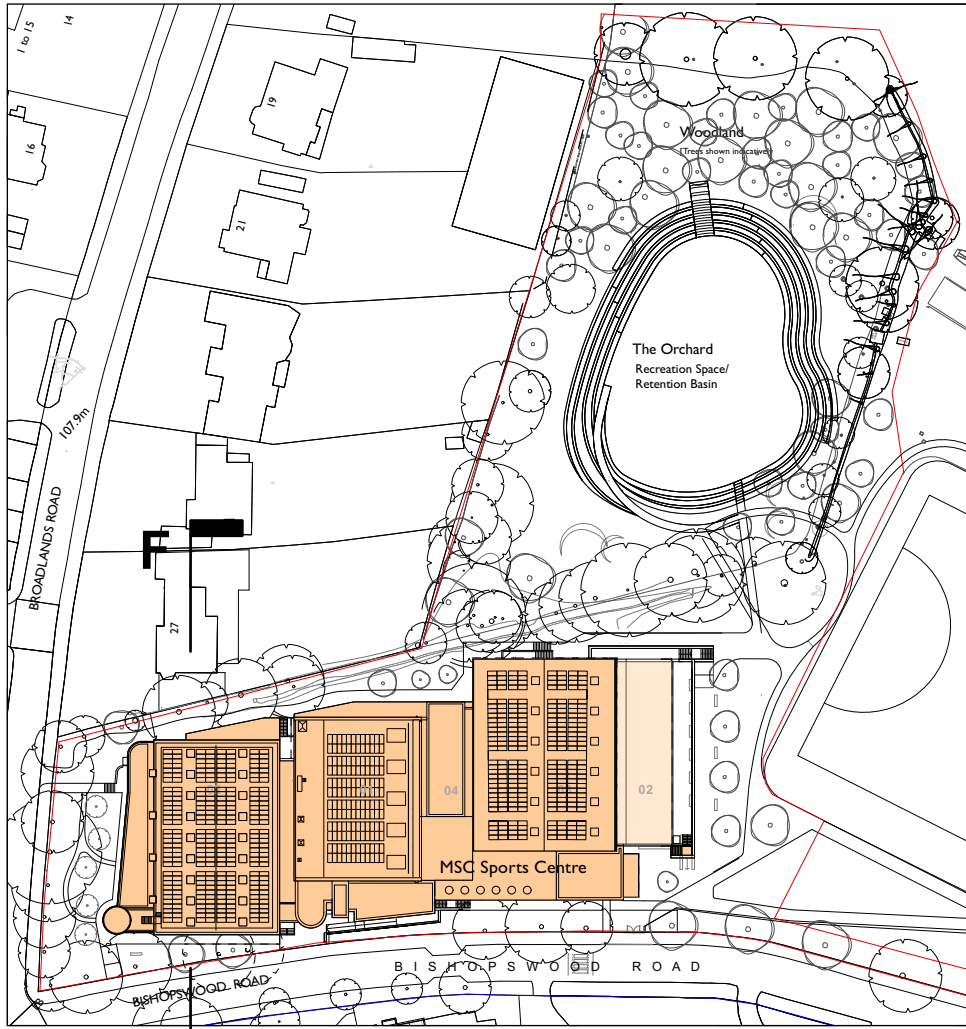


Section FF proposed

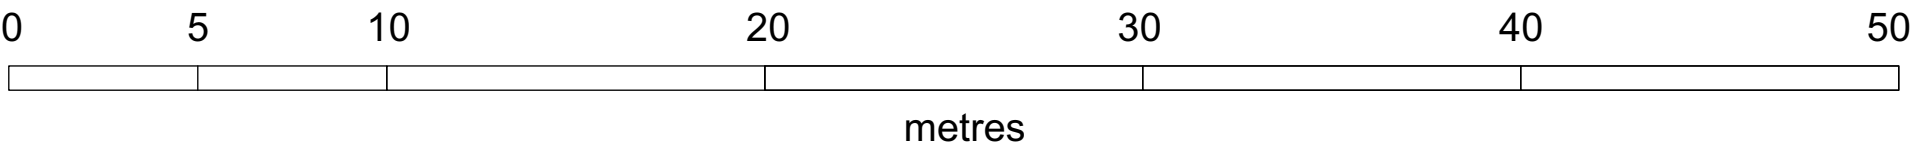

ed tooveyarchitects

studio 401 royle building
31 wenlock road
london n1 7sh
07880 725763
edtoovey@yahoo.co.uk

Revisions:

PLANNING ISSUE

Rev A: July 2023 - Key plan added; ground tone added

- Always take site measurements to verify dimensions
- Refer to M&E Engineers drawings for all services

Highgate School MSC 4-Phase Scheme

Section FF proposed

September 2018

Drwg No. 1182 / GS / 016- A

Scale 1:400 @ A3 ; 1:200 @ A1