


Q

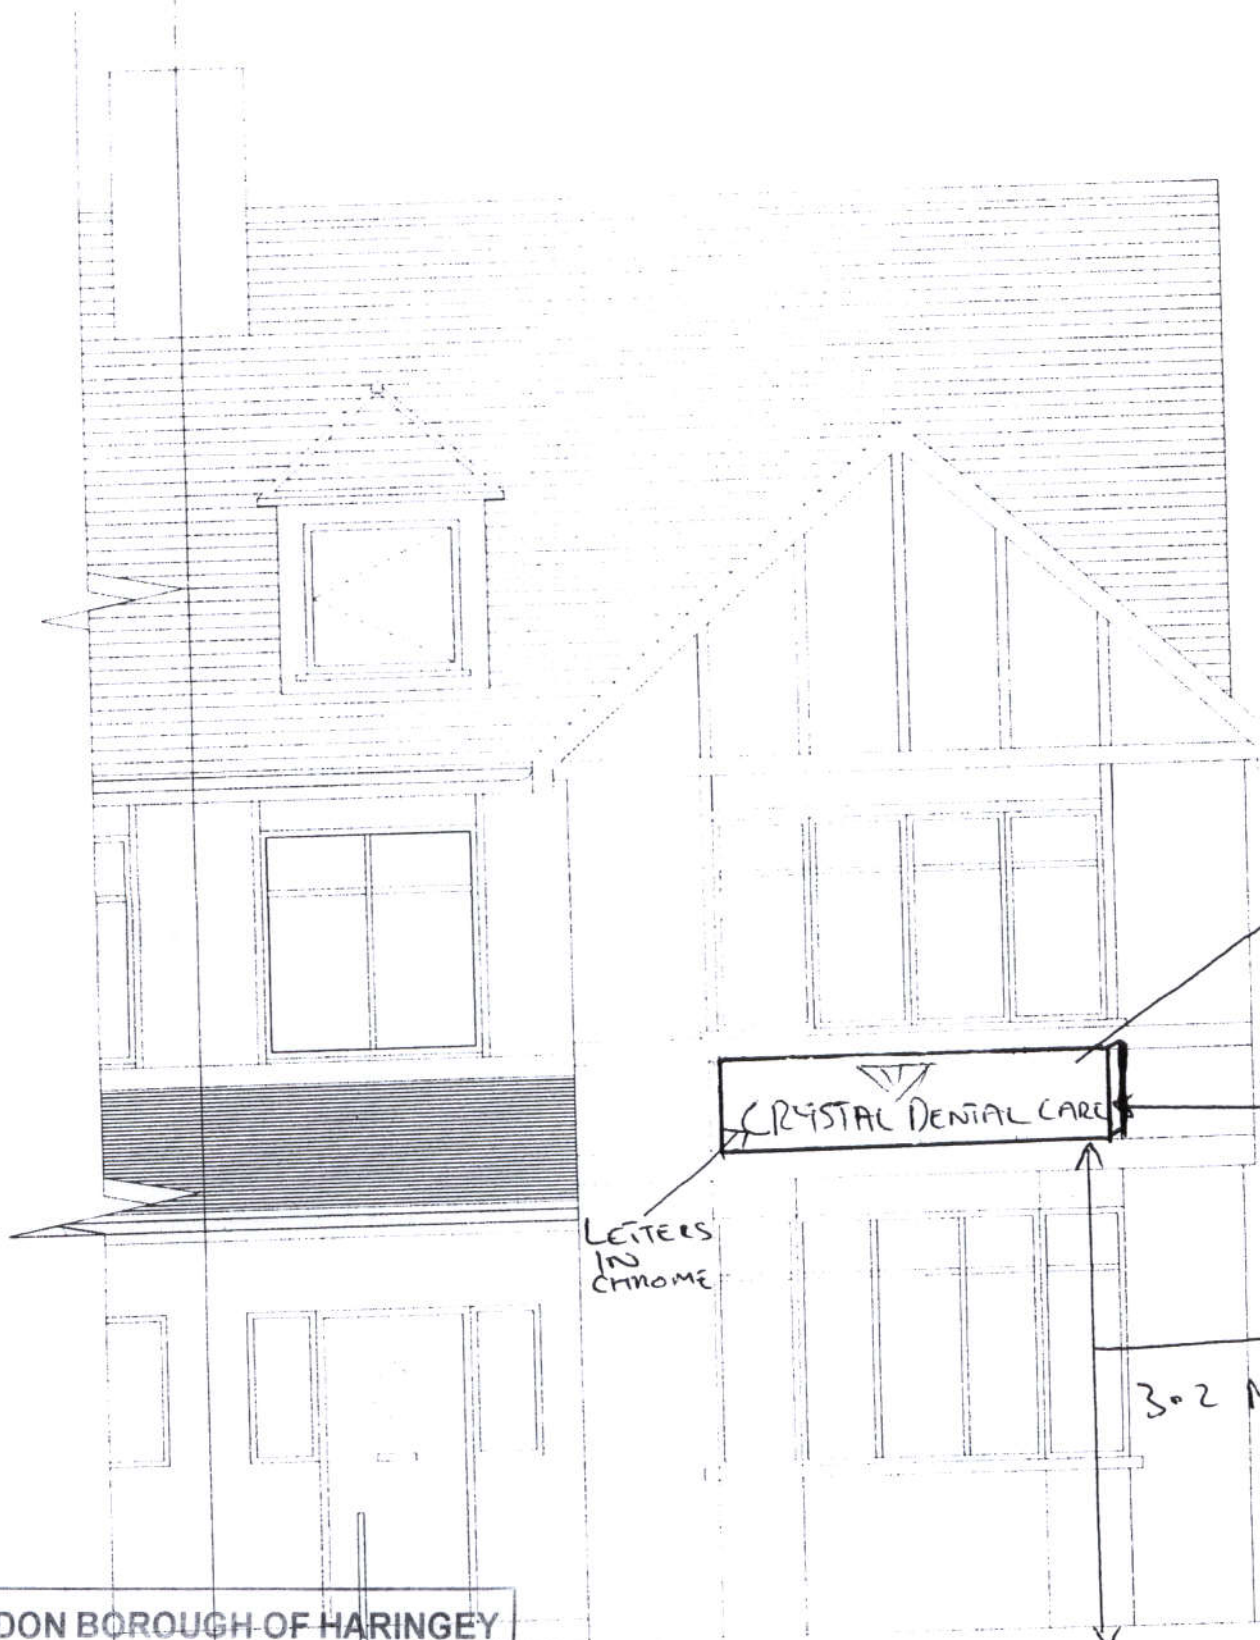

Black
Back Ground
To Match
Existing
Cladding

To Project.
3.5 inches

LETTERS
IN
CHROME

Height

3.2 METERS.

MATERIALS FOR SIGN, HIGH
QUALITY ALUMINIUM &
STAINLESS STEEL

Ramped entrance

LONDON BOROUGH OF HARINGEY	
URBAN ENVIRONMENT PLANNING POLICY & DEVELOPMENT	
PLANS RECEIVED	
- 6 AUG 2008	
Regd. No.	/2008 / 1663
HGY.	