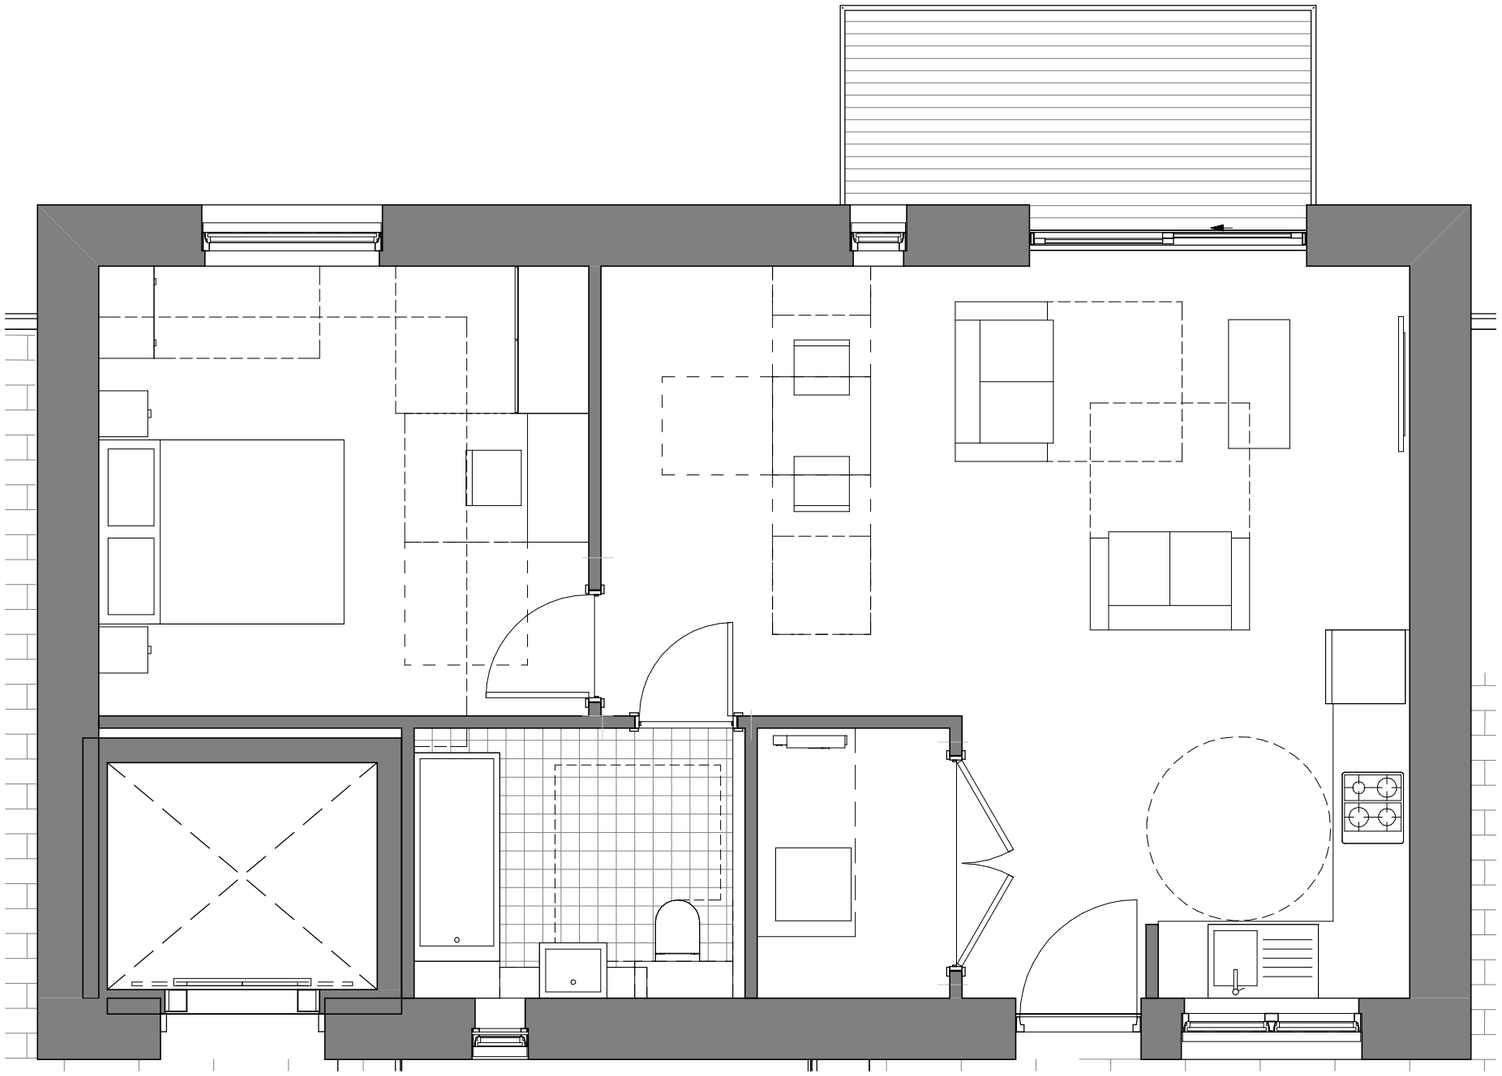

0m 5m 10m

CDM REGULATIONS 2015. All current drawings and specifications for the project must be read in conjunction with the Designer's Hazard and Environment Assessment Record. All intellectual property rights reserved.

Designed with reference to the surveys, information and reports listed: Xxxxxxxxxxxxxx Xxxxxxxxxxxxxx, Xxxxxxxxxxxx Xxxxxxxxxxx, Xxxxxxxxxxxx Xxxxxxxxxxx, Xxxxxxxxxxxx Xxxxxxxxxxx, Xxxxxxxxxxxx Xxxxxxxxxxx.

| Rev | Date | Description | Dwn | Ckd |
|---|---|---|---|---|
| - | 08/07/20 | Revised GF layout, tenure and deck/roof terrace access | YW | YW |

| | |
|---|---|
| Drawn | Author |
| Checked | Checker |
| Date | 07/07/20 |
| Scale @ A3 | 1 : 50 |

**Caxton Road**

Private 1B2P T105 W

**AA8418-01404**
**REV -**

PRP