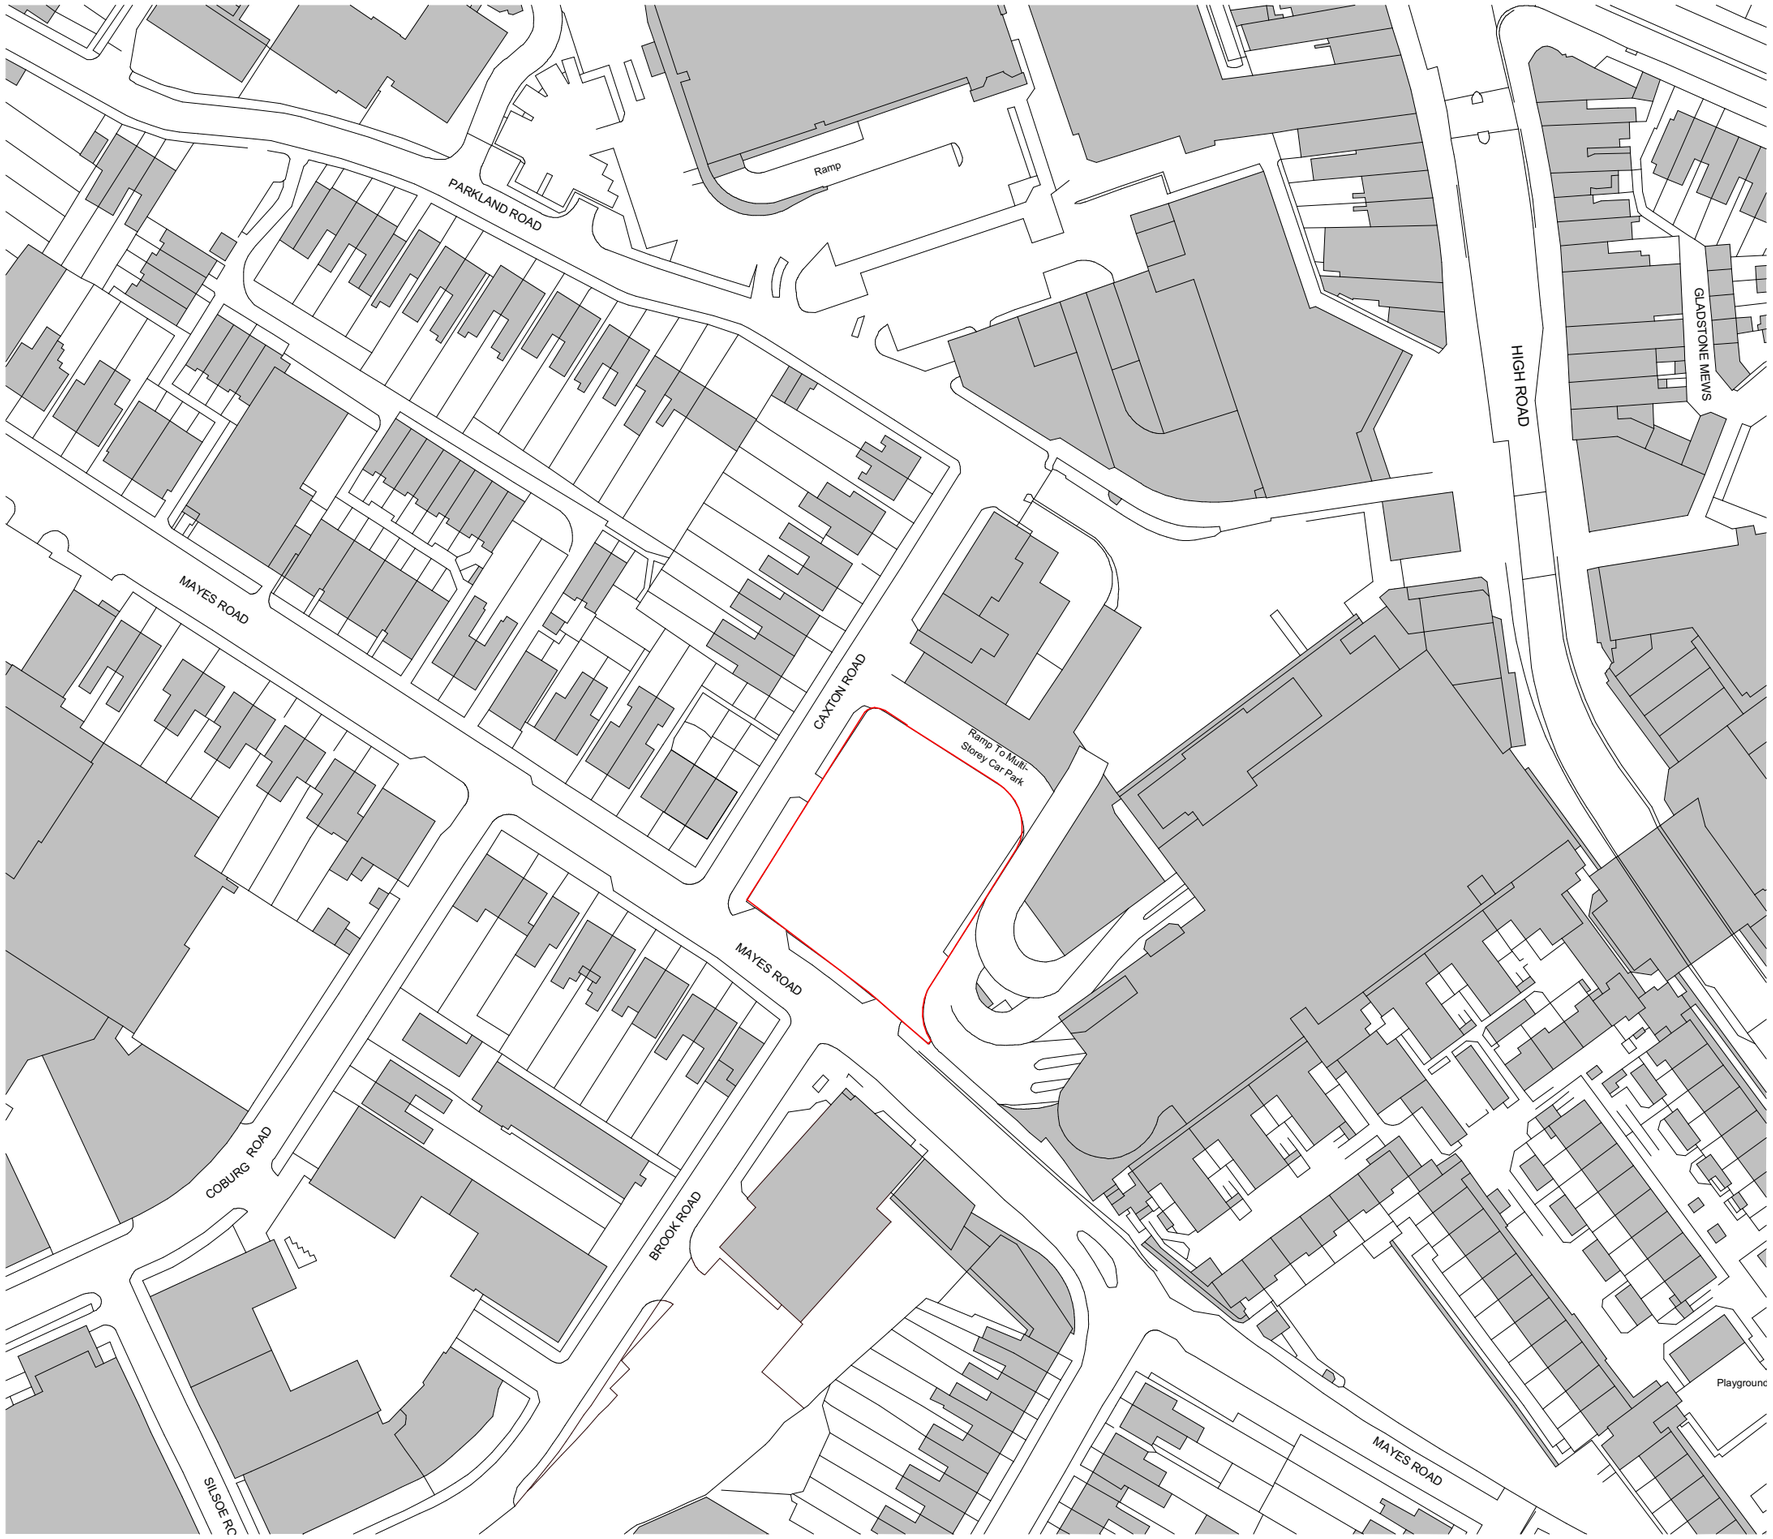

0m 25m 50m 75m

CDM REGULATIONS 2015. All current drawings and specifications for the project must be read in conjunction with the Designer's Hazard and Environment Assessment Record. All intellectual property rights reserved.

Designed with reference to the surveys, information and reports listed: Xxxxxxxxxxxxxx Xxxxxxxxxxxxxx, Xxxxxxxxxxxx Xxxxxxxxxxx, Xxxxxxxxxxxx Xxxxxxxxxxx, Xxxxxxxxxxxx Xxxxxxxxxxx, Xxxxxxxxxxxx Xxxxxxxxxxx.

Rev	Date	Description
-	13/03/2020	Issued for Planning

Dwn	Ckd
KR	YW

Drawn	KR
Checked	YW
Date	Feb 2020
Scale @ A3	1 : 1250

Caxton Road

Site Location Plan

AA8418-02001
REV -

PLANNING

PRP