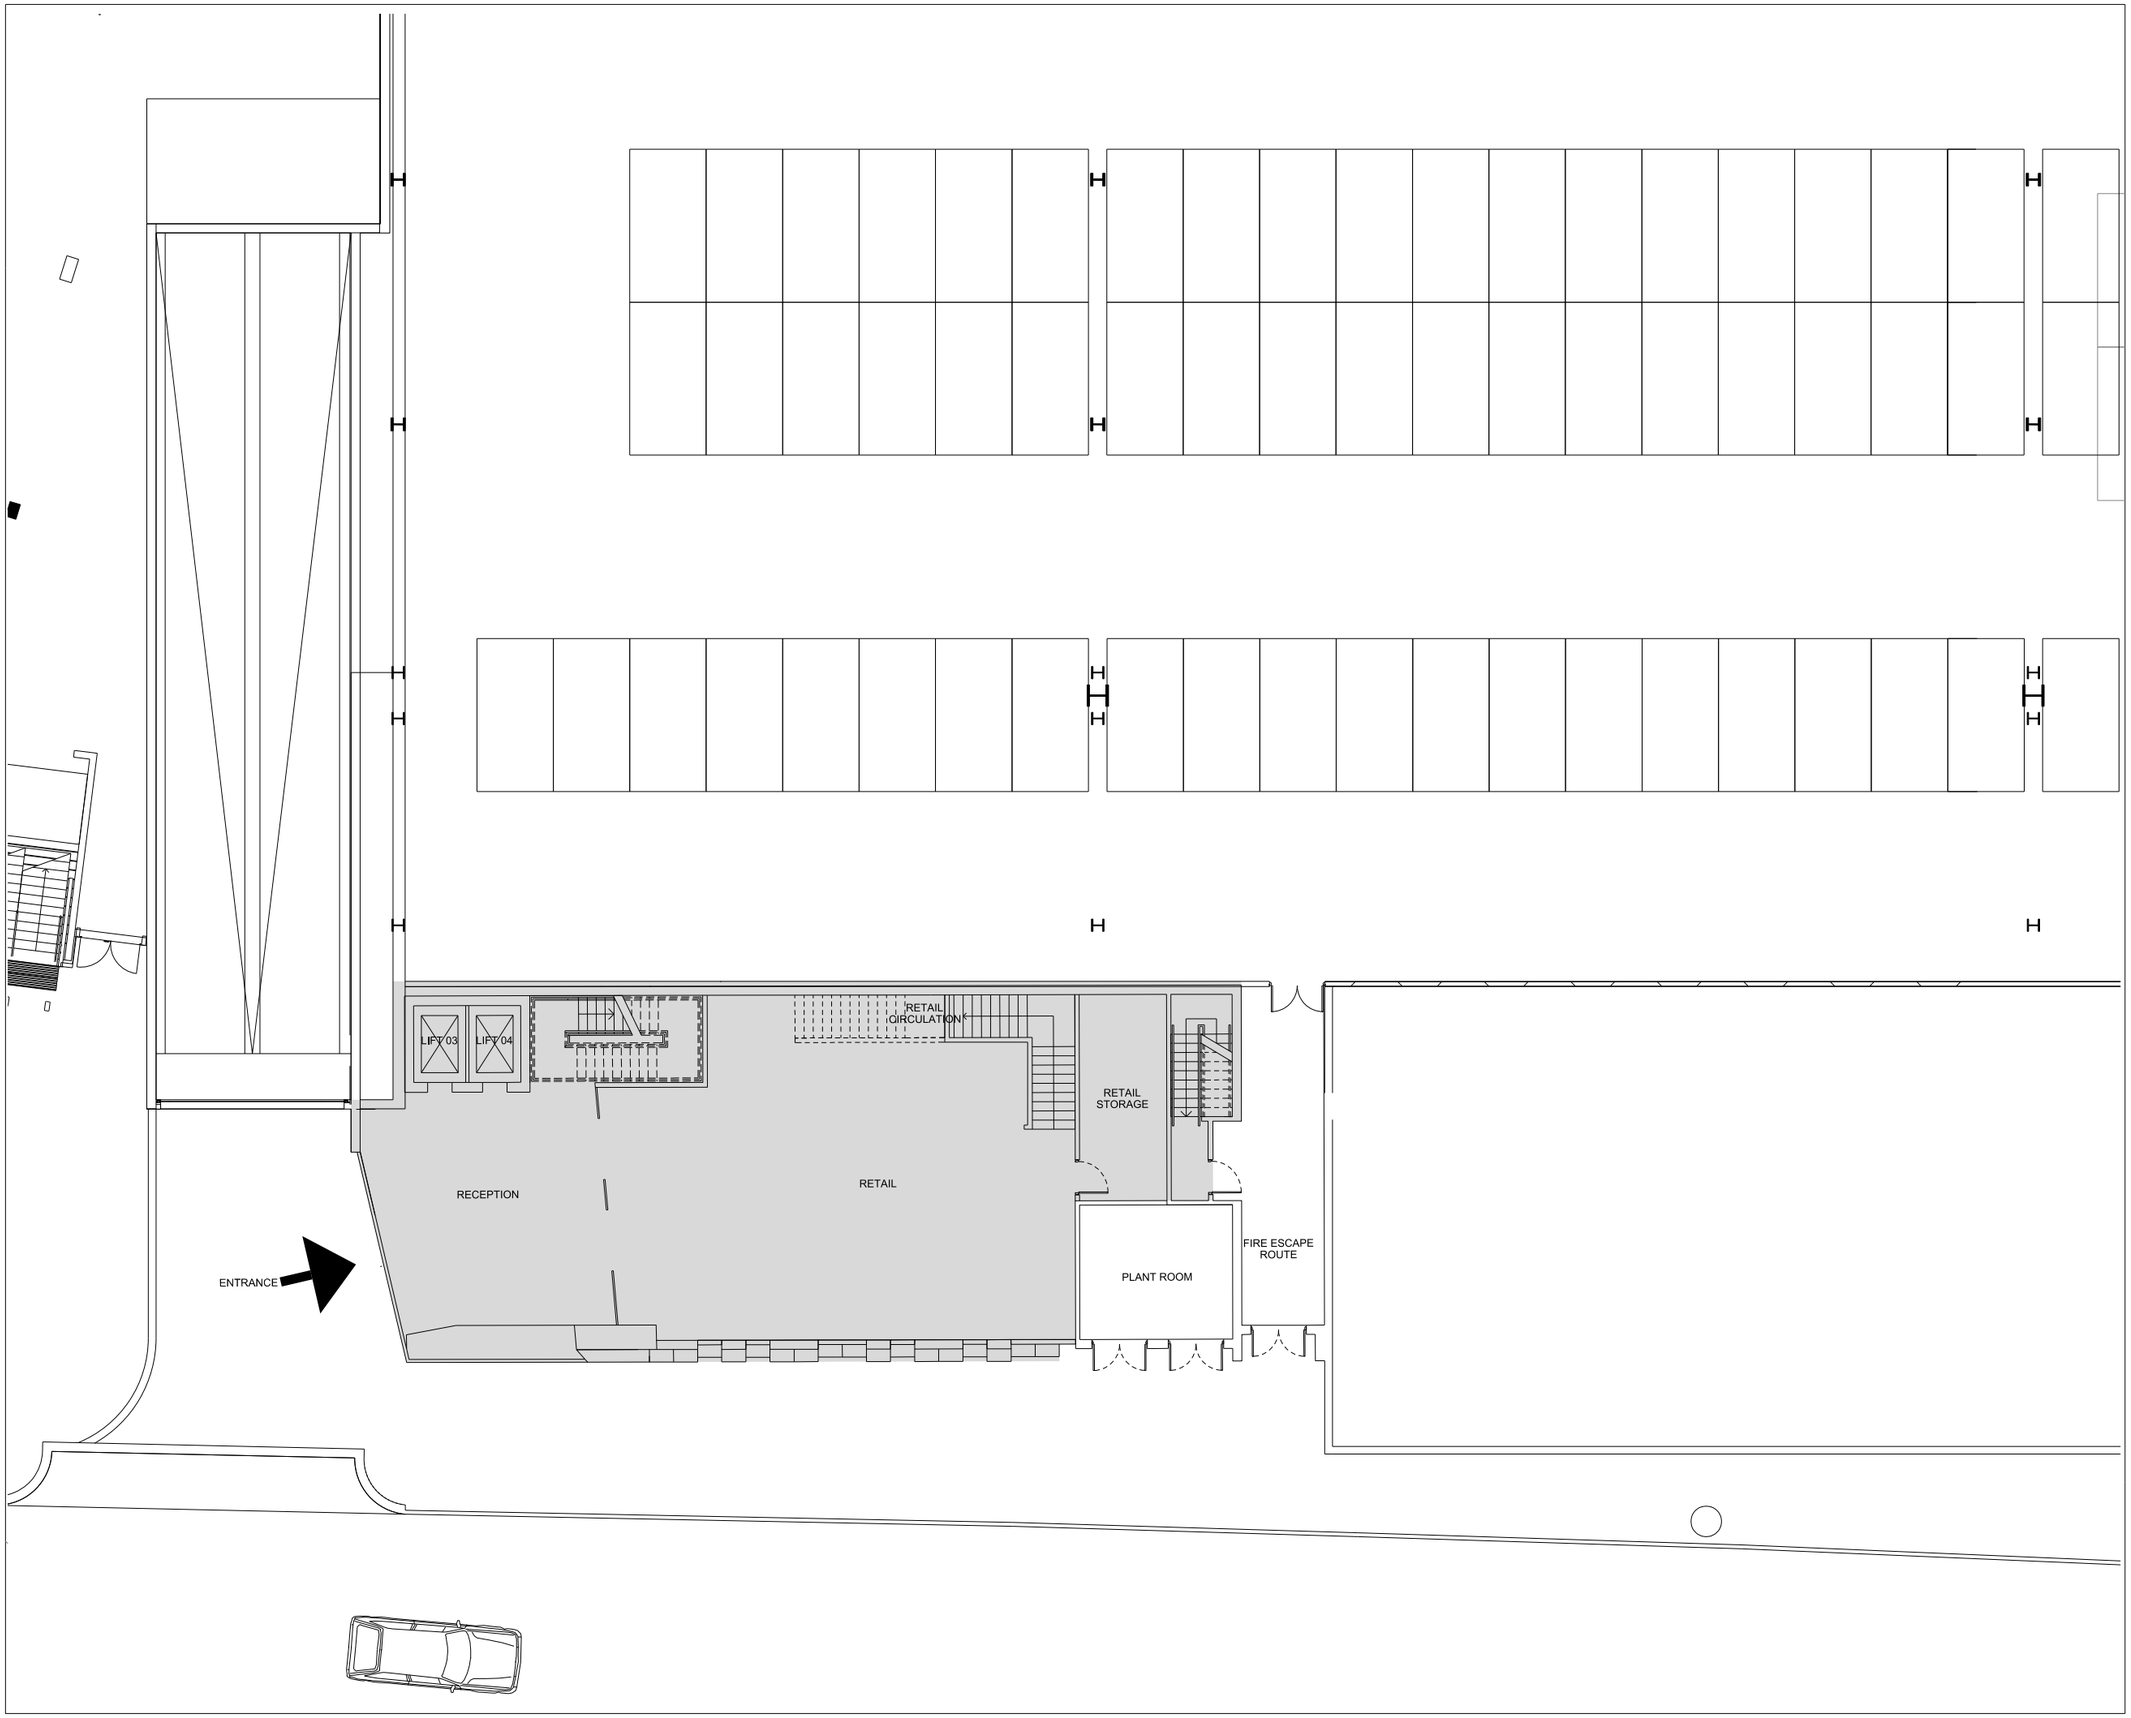

REVISIONS

No.	DATE	DESCRIPTION
0	18/09/2015	Planning Issue
01	06/04/2021	RESERVED MATTERS (APPEARANCE)

KEY PLAN

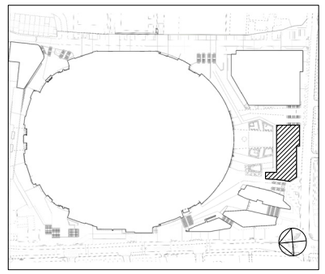

PARAMETER KEY

EXTREME SPORTS

STREET LEVEL ENTRANCE

© COPYRIGHT, ALL RIGHTS RESERVED.
THIS WORK IS COPYRIGHT AND CANNOT BE REPRODUCED OR COPIED IN ANY FORM OR BY ANY OTHER MEANS (GRAPHIC, ELECTRONIC OR MECHANICAL, INCLUDING PHOTOCOPYING) WITHOUT THE WRITTEN PERMISSION OF DESIGN TEAM ANY LICENSE, EXPRESS OR IMPLIED, TO USE THIS DOCUMENT FOR ANY PURPOSE WHATSOEVER IS RESTRICTED TO THE TERMS OF THE AGREEMENT OR IMPLIED AGREEMENT BETWEEN DESIGN TEAM AND THE INSTRUCTING PARTY.

USE FIGURED DIMENSIONS ONLY. CHECK ALL DIMENSIONS ON SITE BEFORE FABRICATION OR SETTING OUT.

ARCHITECT

POPULOUS™

14 BLADES COURT | DEODAR ROAD | LONDON | SW15 2NU | UNITED KINGDOM
TELEPHONE +44 (0)20 8874 7666 FACSIMILE +44 (0)20 8874 7470
ALL PRODUCTION & INTELLECTUAL PROPERTY RIGHTS RESERVED © POPULOUS 2009

PROJECT NAME
NORTHUMBERLAND DEVELOPMENT PROJECT

DRAWING TITLE
EXTREME SPORTS
SITE ACCESS LEVEL 0
PARAMETER PLAN

STATUS	PROJECT No.
PLANNING	4494

DATE	SCALE	SIZE
18/09/2015	1:200	A3

DRAWN	CHECKED	APPROVED
AS	CM	TJ

AGENT	JOB No.	PHASE	TYPE	DRAWING	REV
POP	- 4494	- PLN	- PP	- 0407	-01