


NORTH

Proposed
FIRST FLOOR LAYOUT

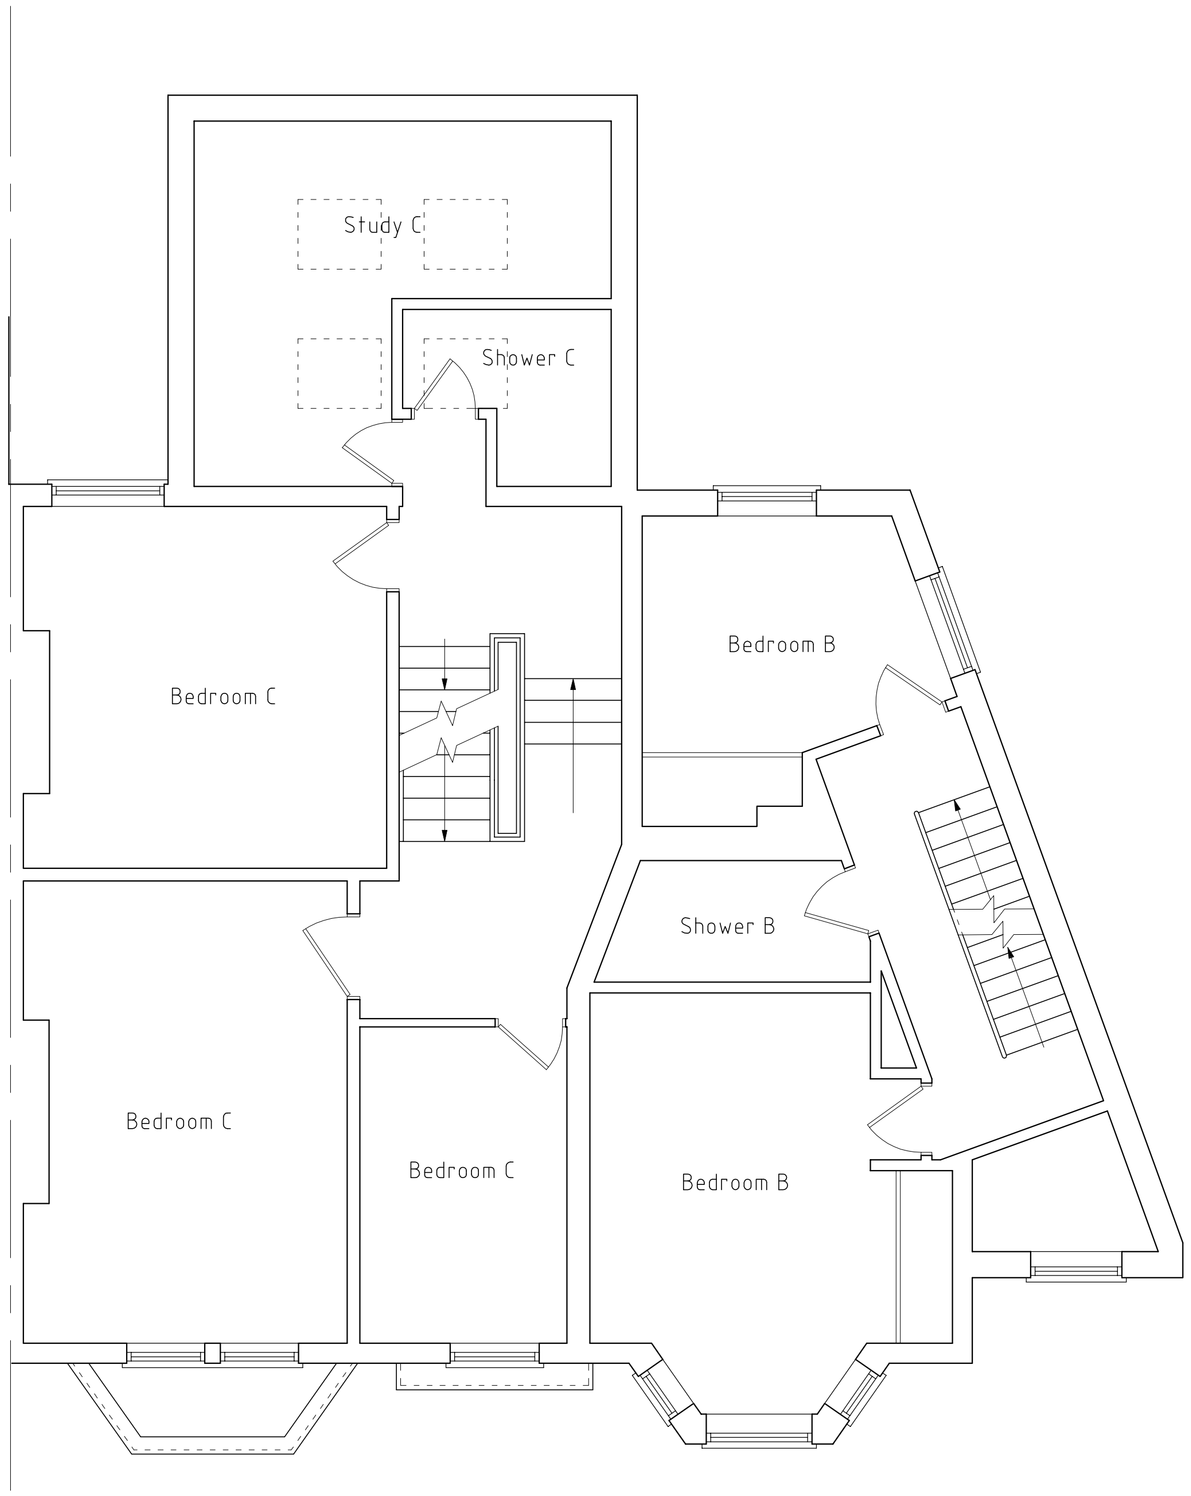


NORTH

Proposed
LOFT LAYOUT

## LONDON PLAN - POLICY D6 - COMPLIANCE

### Minimum Internal Space Standards - Table 3.1
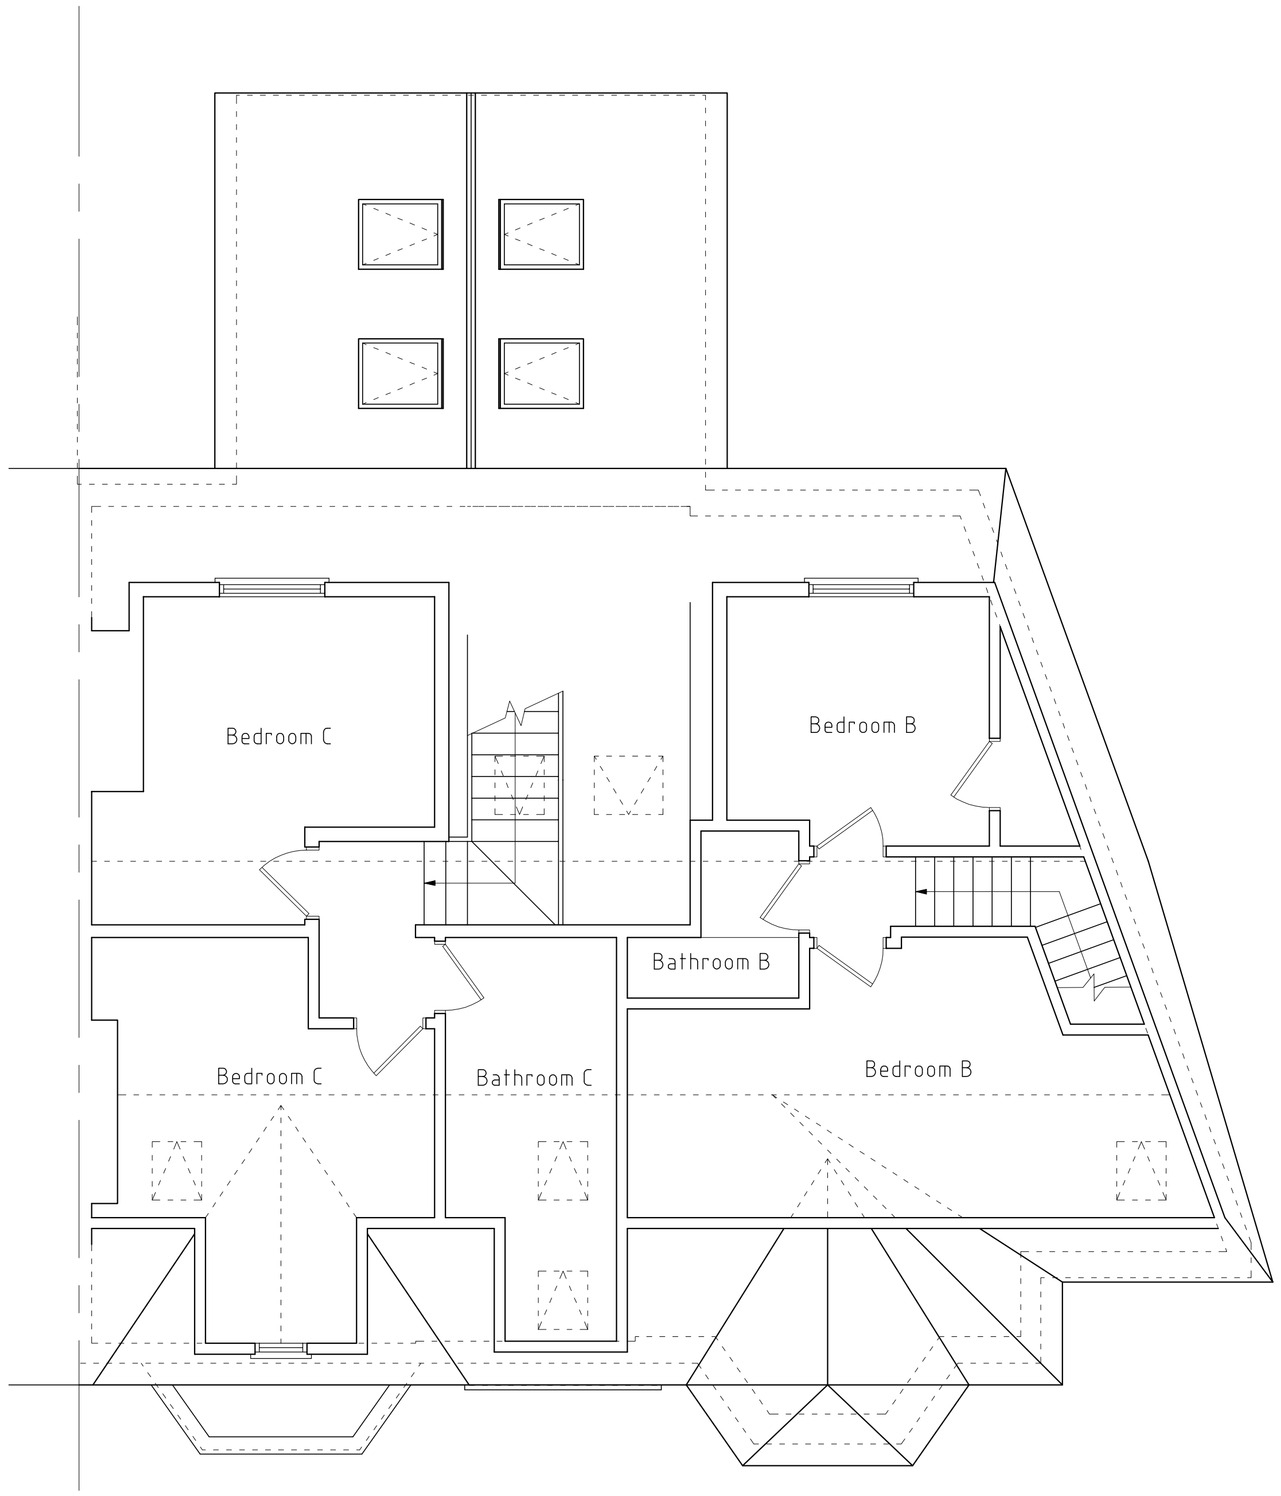
| | Number of bedrooms | Number of bed spaces | Number of storeys | Min. Required Gross Internal Area | Proposed Gross Internal Area |
|---|---|---|---|---|---|
| UNIT A | 2b | 3p | 2 | 70 | 109 |
| UNIT B | 4b | 6p | 3 | 112 | 171 |
| UNIT C | 5b | 8p | 3 | 134 | 180 |

Metres
0 1 2 3 4 5
Scale

© Springwheel Associates 2023 No part of this document may be reproduced without the express permission of the author

| Rev | Date | Amendments |
|---|---|---|
| – | – | |

SPRINGWHEEL ASSOCIATES
ARCHITECTURAL CIVIL AND STRUCTURAL CONSULTANTS
Highway Farm, Horsley Road, Downside, Cobham, Surrey. KT11 3JZ
Tel: 01932 866622
e-mail: info@springwheel.co.uk

CLIENT
J. Gaffiero and M. Day

PROJECT
53, FERME PARK ROAD,
FINSBURY PARK. N4 4EB

DRAWING TITLE
PROPOSED
FIRST & LOFT AREA
FLOOR PLANS

Drawn: RJS
Date: NOV 2023
Scale: A1 @ 1:50/A3 @ 1:100
DRAWING No.: 22139/05
REV.: –