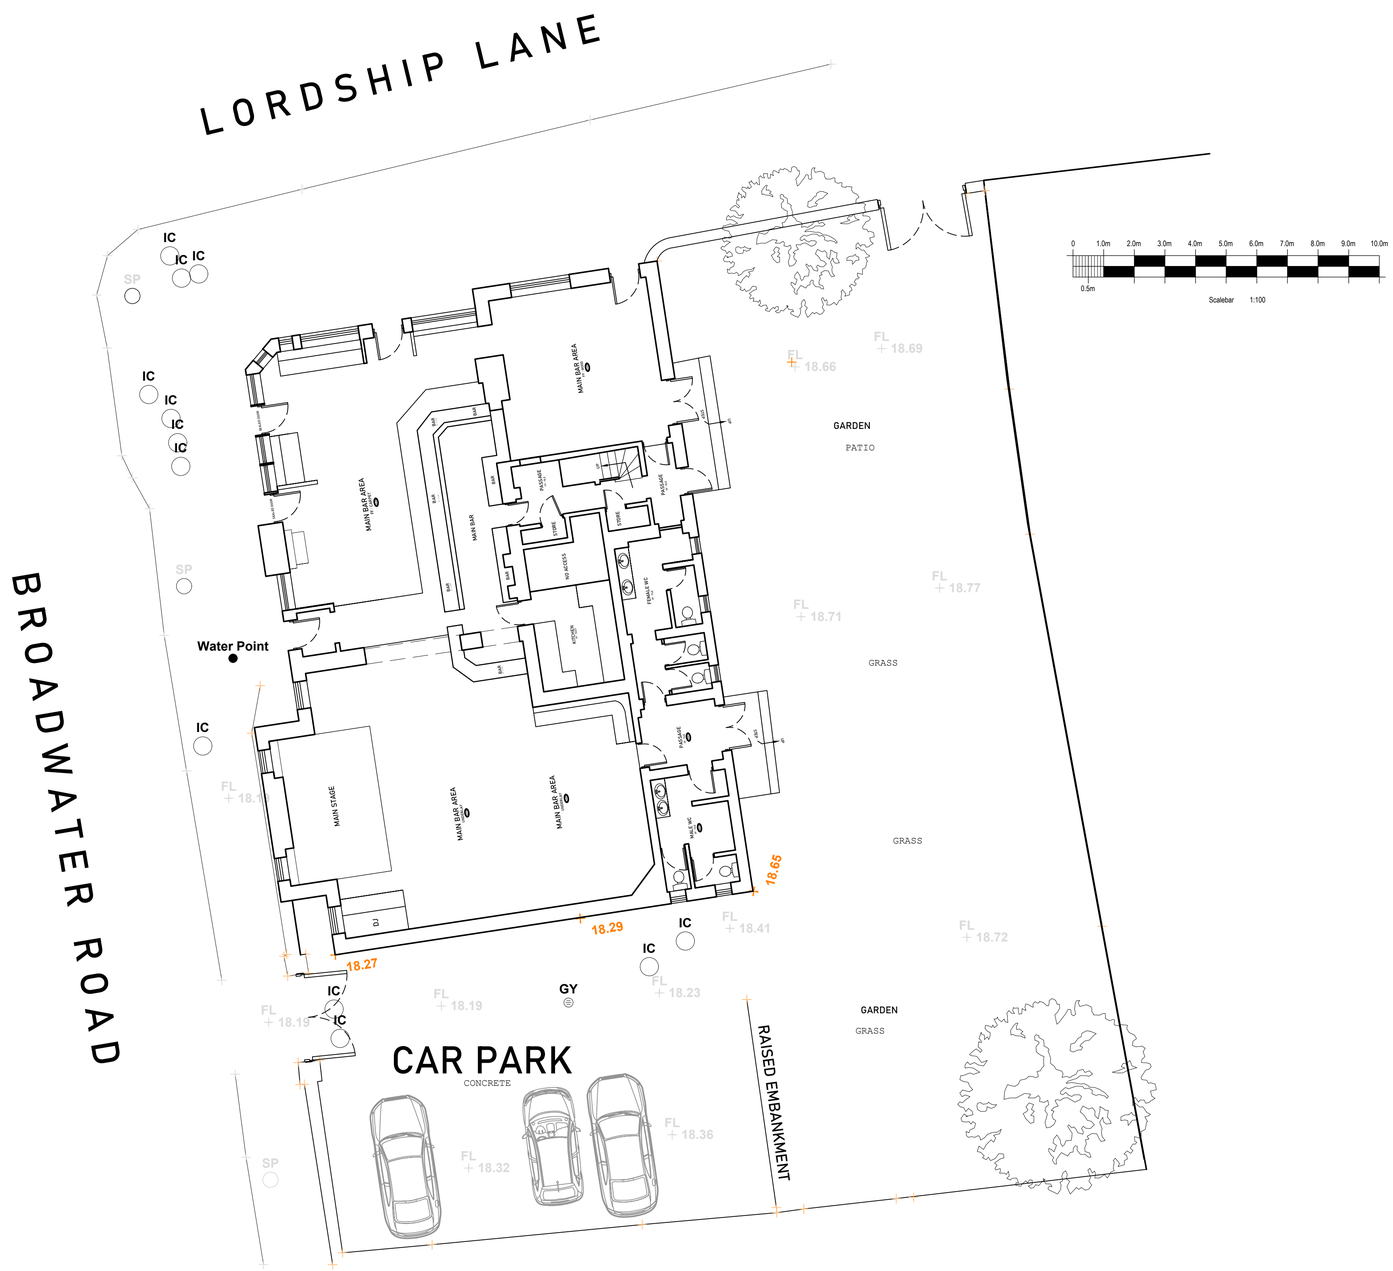

Copyright.
This drawing and design and all the information contained therein is the sote copyright of SODA Ltd, and reproduction in any form is forbidden unless permission is obtained in writing.

Revision: -

Scale: 1:100 @ A1

Date: Feb 24

Drawn by: Client

Job title: The Elmhurst Hotel 131 Lordship Lane, Tottenham, London. N17 6XE

Drawing title: Site Layout as Existing

Client: Star Pubs

Drawing Number: 1061-P-02

The Studio, Sovereign House, Wakefield WF2 8EF
01924 372654 studio@sodagroup.co.uk

SODA