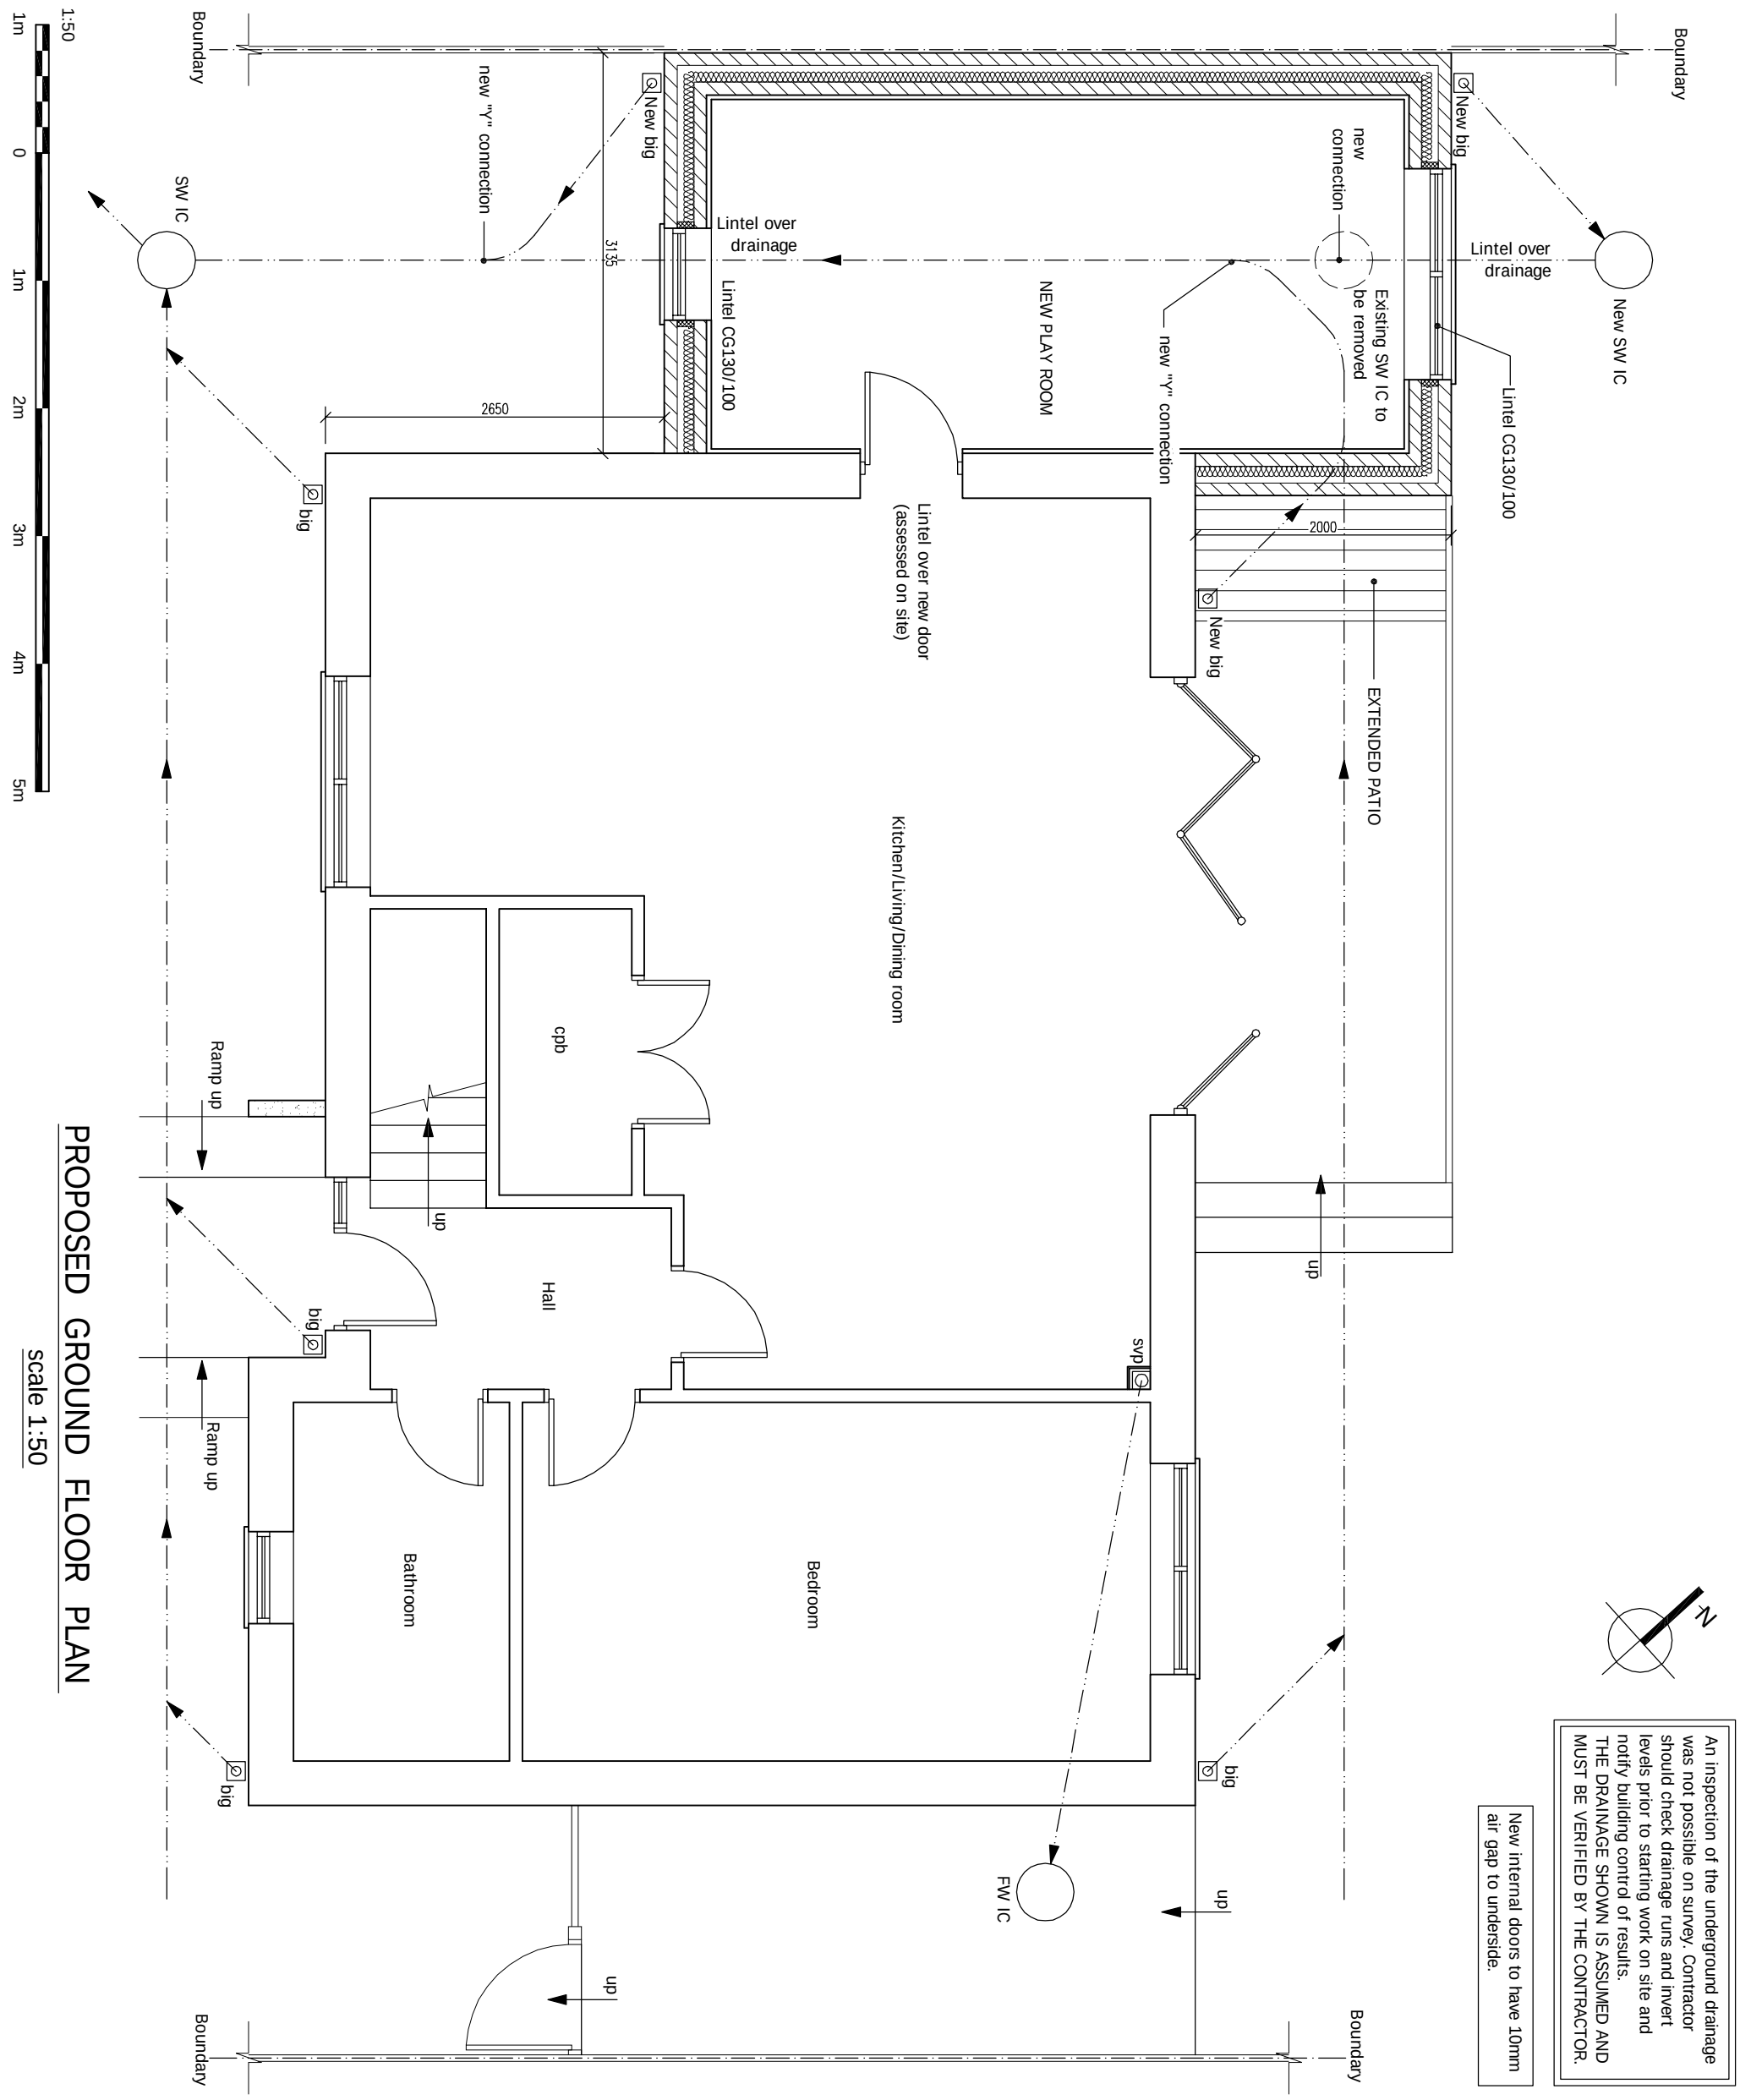

PROPOSED GROUND FLOOR PLAN

scale 1:50

© This drawing and the works shown are the copyright of PORTICO DESIGN LTD and may not be reproduced except by written permission.

ALL STRUCTURAL ELEMENTS (such as beams, lintels, joists, rafters, columns, walls, foundations and etc.) SHOWN ON DRAWINGS ARE ONLY INDICATIVE, THEY ARE SUBJECTED TO FURTHER STRUCTURAL ENGINEER's CONSIDERATION.

DRAWING STATUS		CONSTRUCTION	
REV.	DATE	NAME	DESCRIPTION

PRINT @ A3 SHEET SIZE

FOR GENERAL NOTES ON THIS DRAWING REFER TO PAGE .01 AS ALL DRAWINGS ARE BOND

PORTICO DESIGN LTD

127-129 Turnpike Lane,
Hornsey,
London,
N8 0DU

020 8342 8289

THIS DRAWING and ALL CONTENT INCLUDING NOTES IS BOND TO SIGNED AGREED CONTRACT BETWEEN "CLIENT" & "PORTICO DESIGN LTD"

SITE ADDRESS
63 WOODFIELD WAY, NEW SOUTHGATE, LONDON, N11 2NR

DRAWING TITLE
PROPOSED DRAWINGS

DRAWN AT	HEAD OFFICE	DRAWN BY	
SCALE	as shown @ A3	15. FEBRUARY. 2024	
DRAWING No.	05 .	REVISION	C