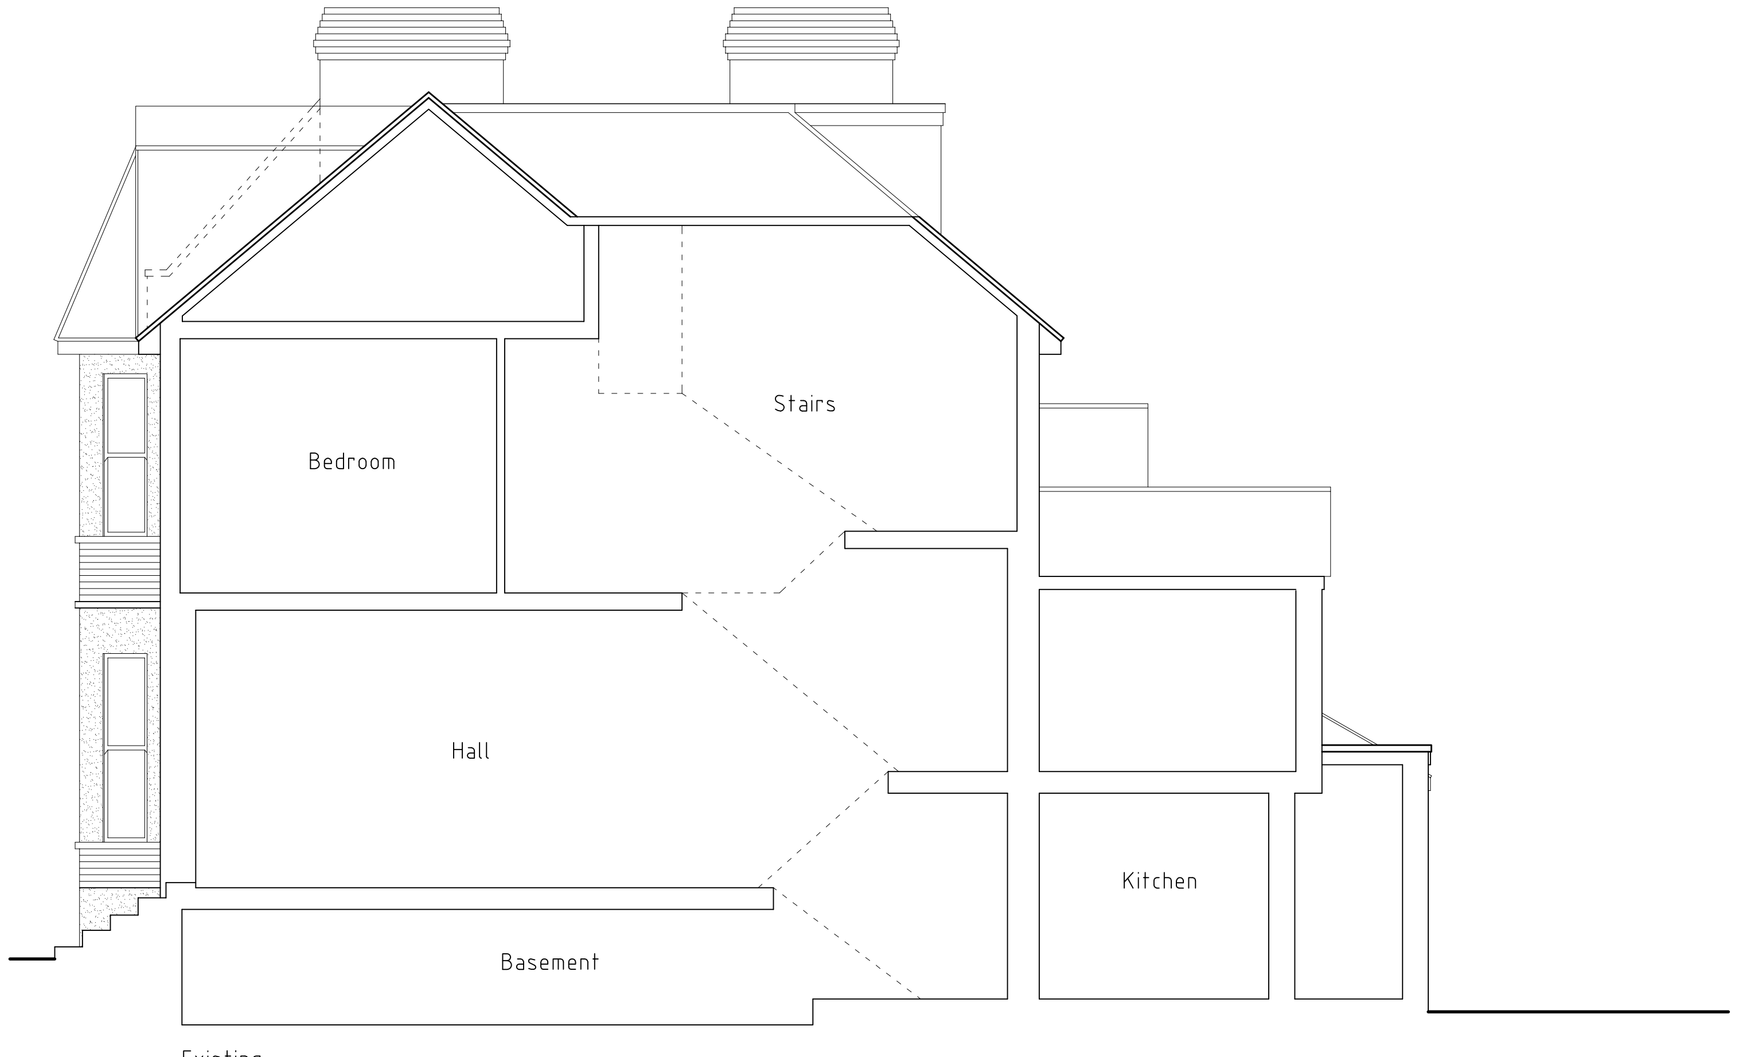

Existing
SECTION

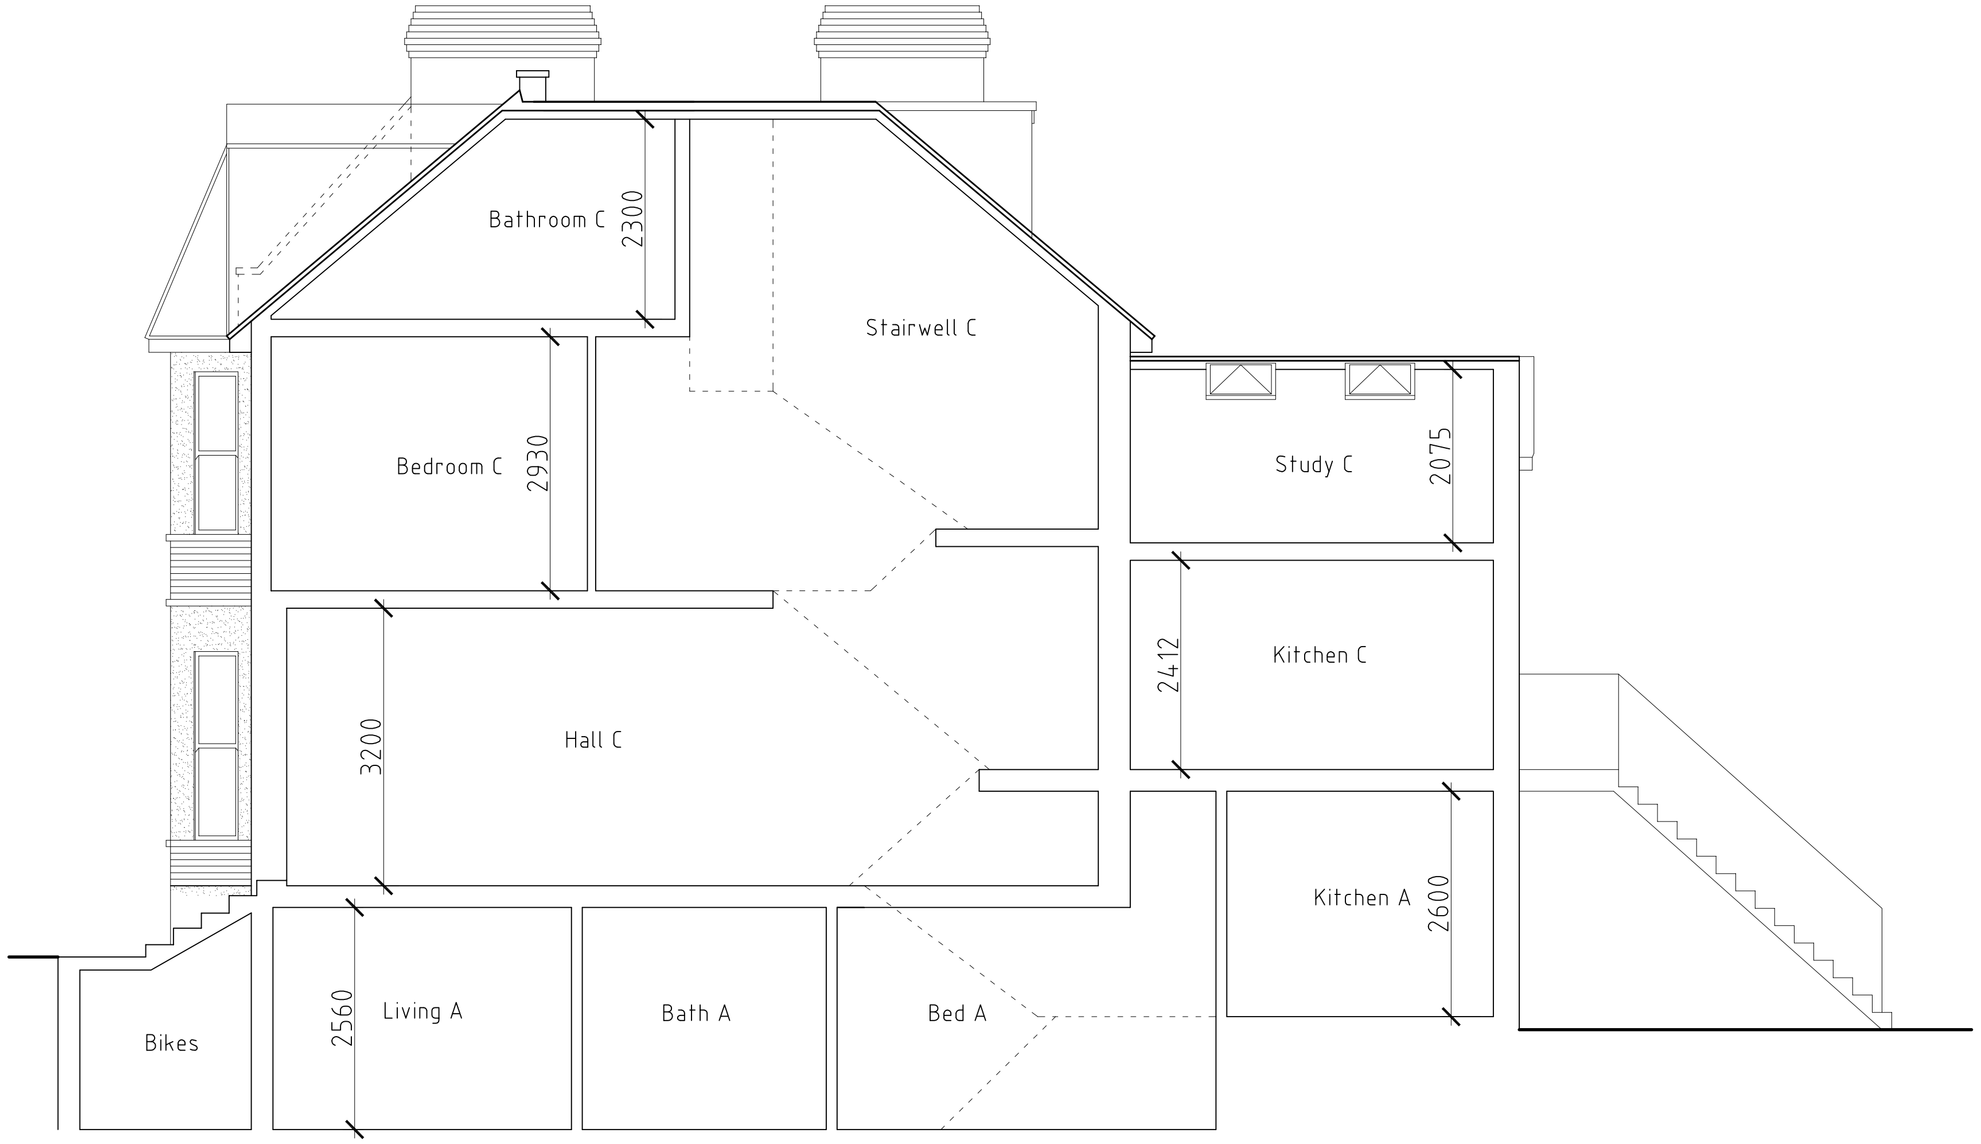

Proposed
SECTION

Metres
0 1 2 3 4 5
Scale

© Springwheel Associates 2024 No part of this document may be reproduced without the express permission of the author

Rev	Amendments	Date
–	–	–
–	–	–

SPRINGWHEEL ASSOCIATES
ARCHITECTURAL CIVIL AND STRUCTURAL CONSULTANTS
Highway Farm, Horsley Road, Downside, Cobham, Surrey. KT11 3JZ
Tel: 01932 866622
e-mail: info@springwheel.co.uk

CLIENT
J. Gaffiero and M. Day

PROJECT
53, FERME PARK ROAD,
FINSBURY PARK. N4 4EB

DRAWING TITLE
EXISTING & PROPOSED
SECTIONS

Drawn	Date
RJS/SD	NOV 2023

Scale
A1 @ 1:50/A3 @ 1:100

DRAWING No. 22139/09
REV. –