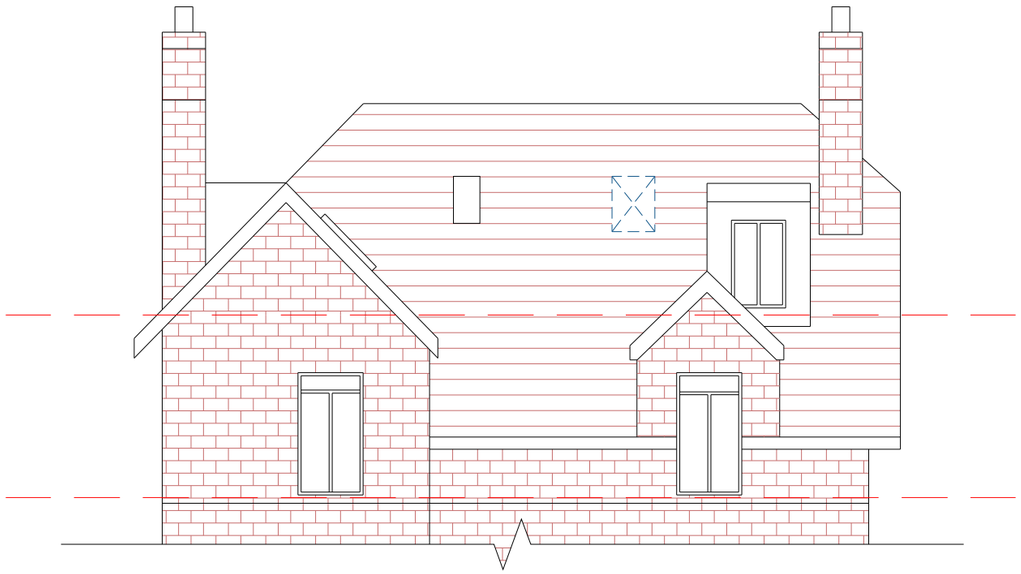

PROPOSED SOUTH SIDE ELEVATION
SCALE: 1:100

CONSULTANTS:

PLANSING
info@plansing.co.uk
+44 (0) 330 133 9001

North Direction:

Date:
22-02-2024

SCALE:
1-100@A3

Client Name and Address:

DAN
32 Shepherds Hl London N6 5AH, UK

Project Description:

Internal Modification

Drawing Title:
PLANNING

DRAWING HISTORY

DATE	REV#	DESCRIPTION

STRUCTURE TO BE DEMOLISHED
EXISTING STRUCTURE
PROPOSED STRUCTURE
PROPOSED DOOR & WINDOW

Consultant's Stamp:
PLANSING

Sheet Title: ELEVATION

Sheet No. A011

Drawn by: A-A-M

Checked by: A-J