KEY:

Protected Enclosure (Half Hour).

Exit Points and Direction.

Final Exit.

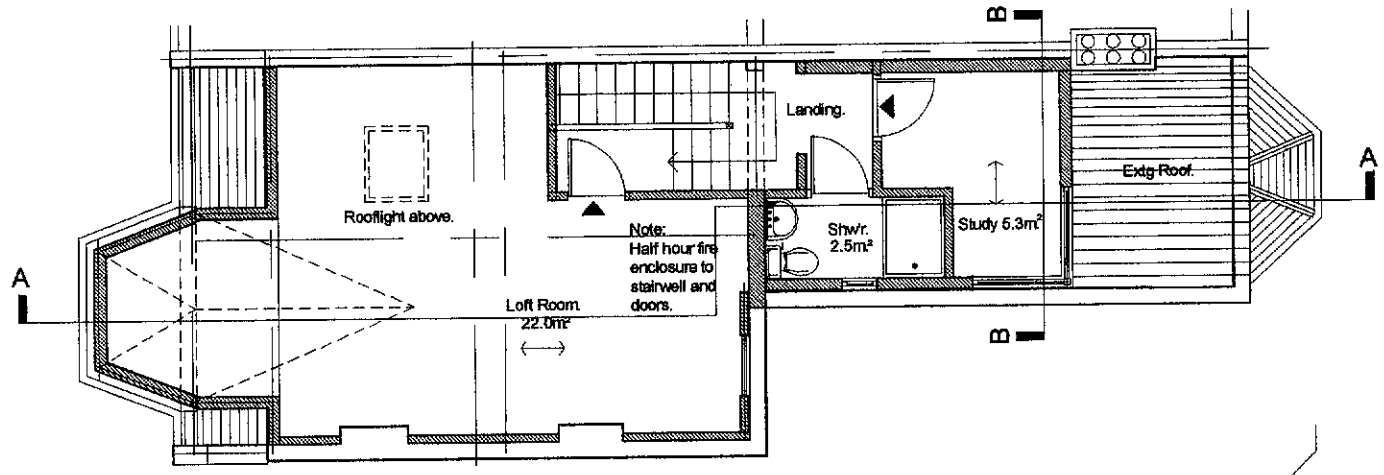

Proposed Loft Plan

Scale

0 1 2 3 4 5 10M

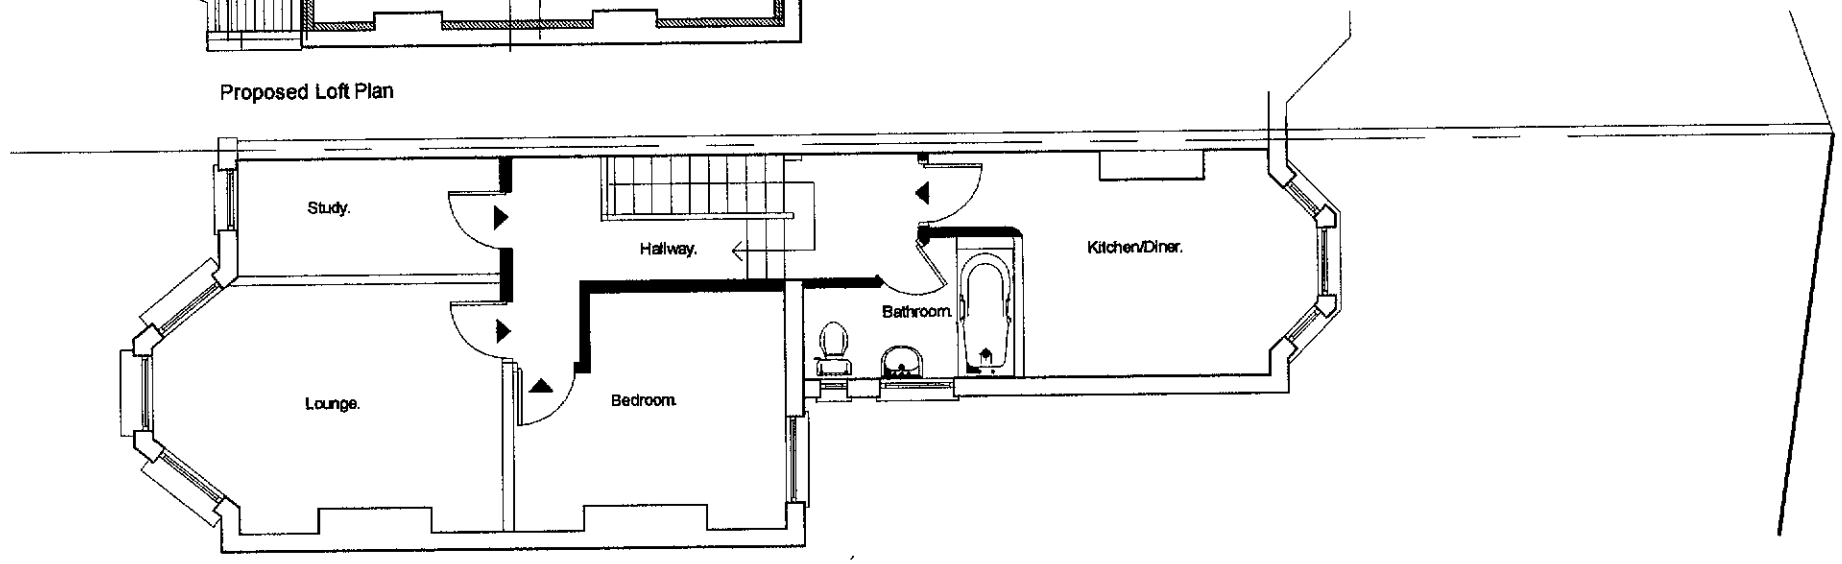

Existing First Floor Plan

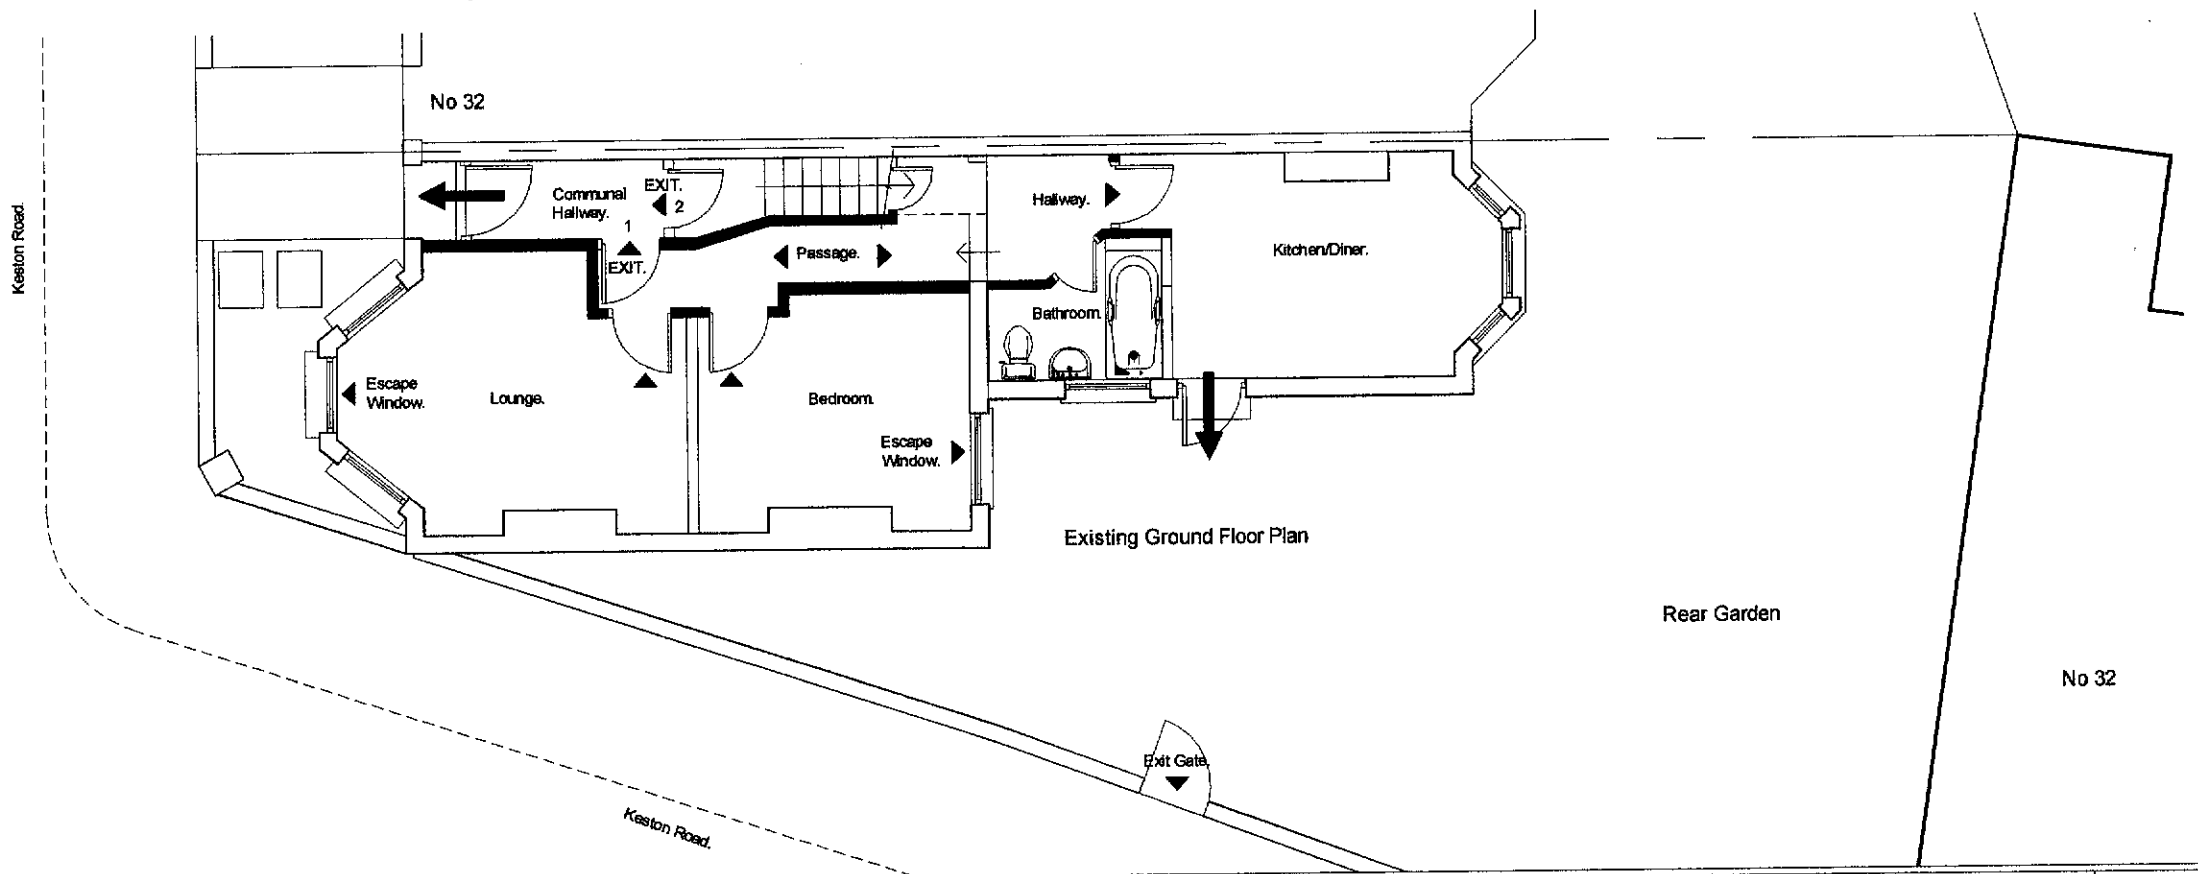

Existing Ground Floor Plan

Job:	30 Keston Road,Tottenham,London,N17 6PN. Roof Space Conversion Proposed Fire Strategy Evacuation Points.	Rev: A:Loft floor revised for planning15/04/24
Title:		
Drg No:KR/LC/PA 07A.	Scale: 1:100@A3	Date:April 2024