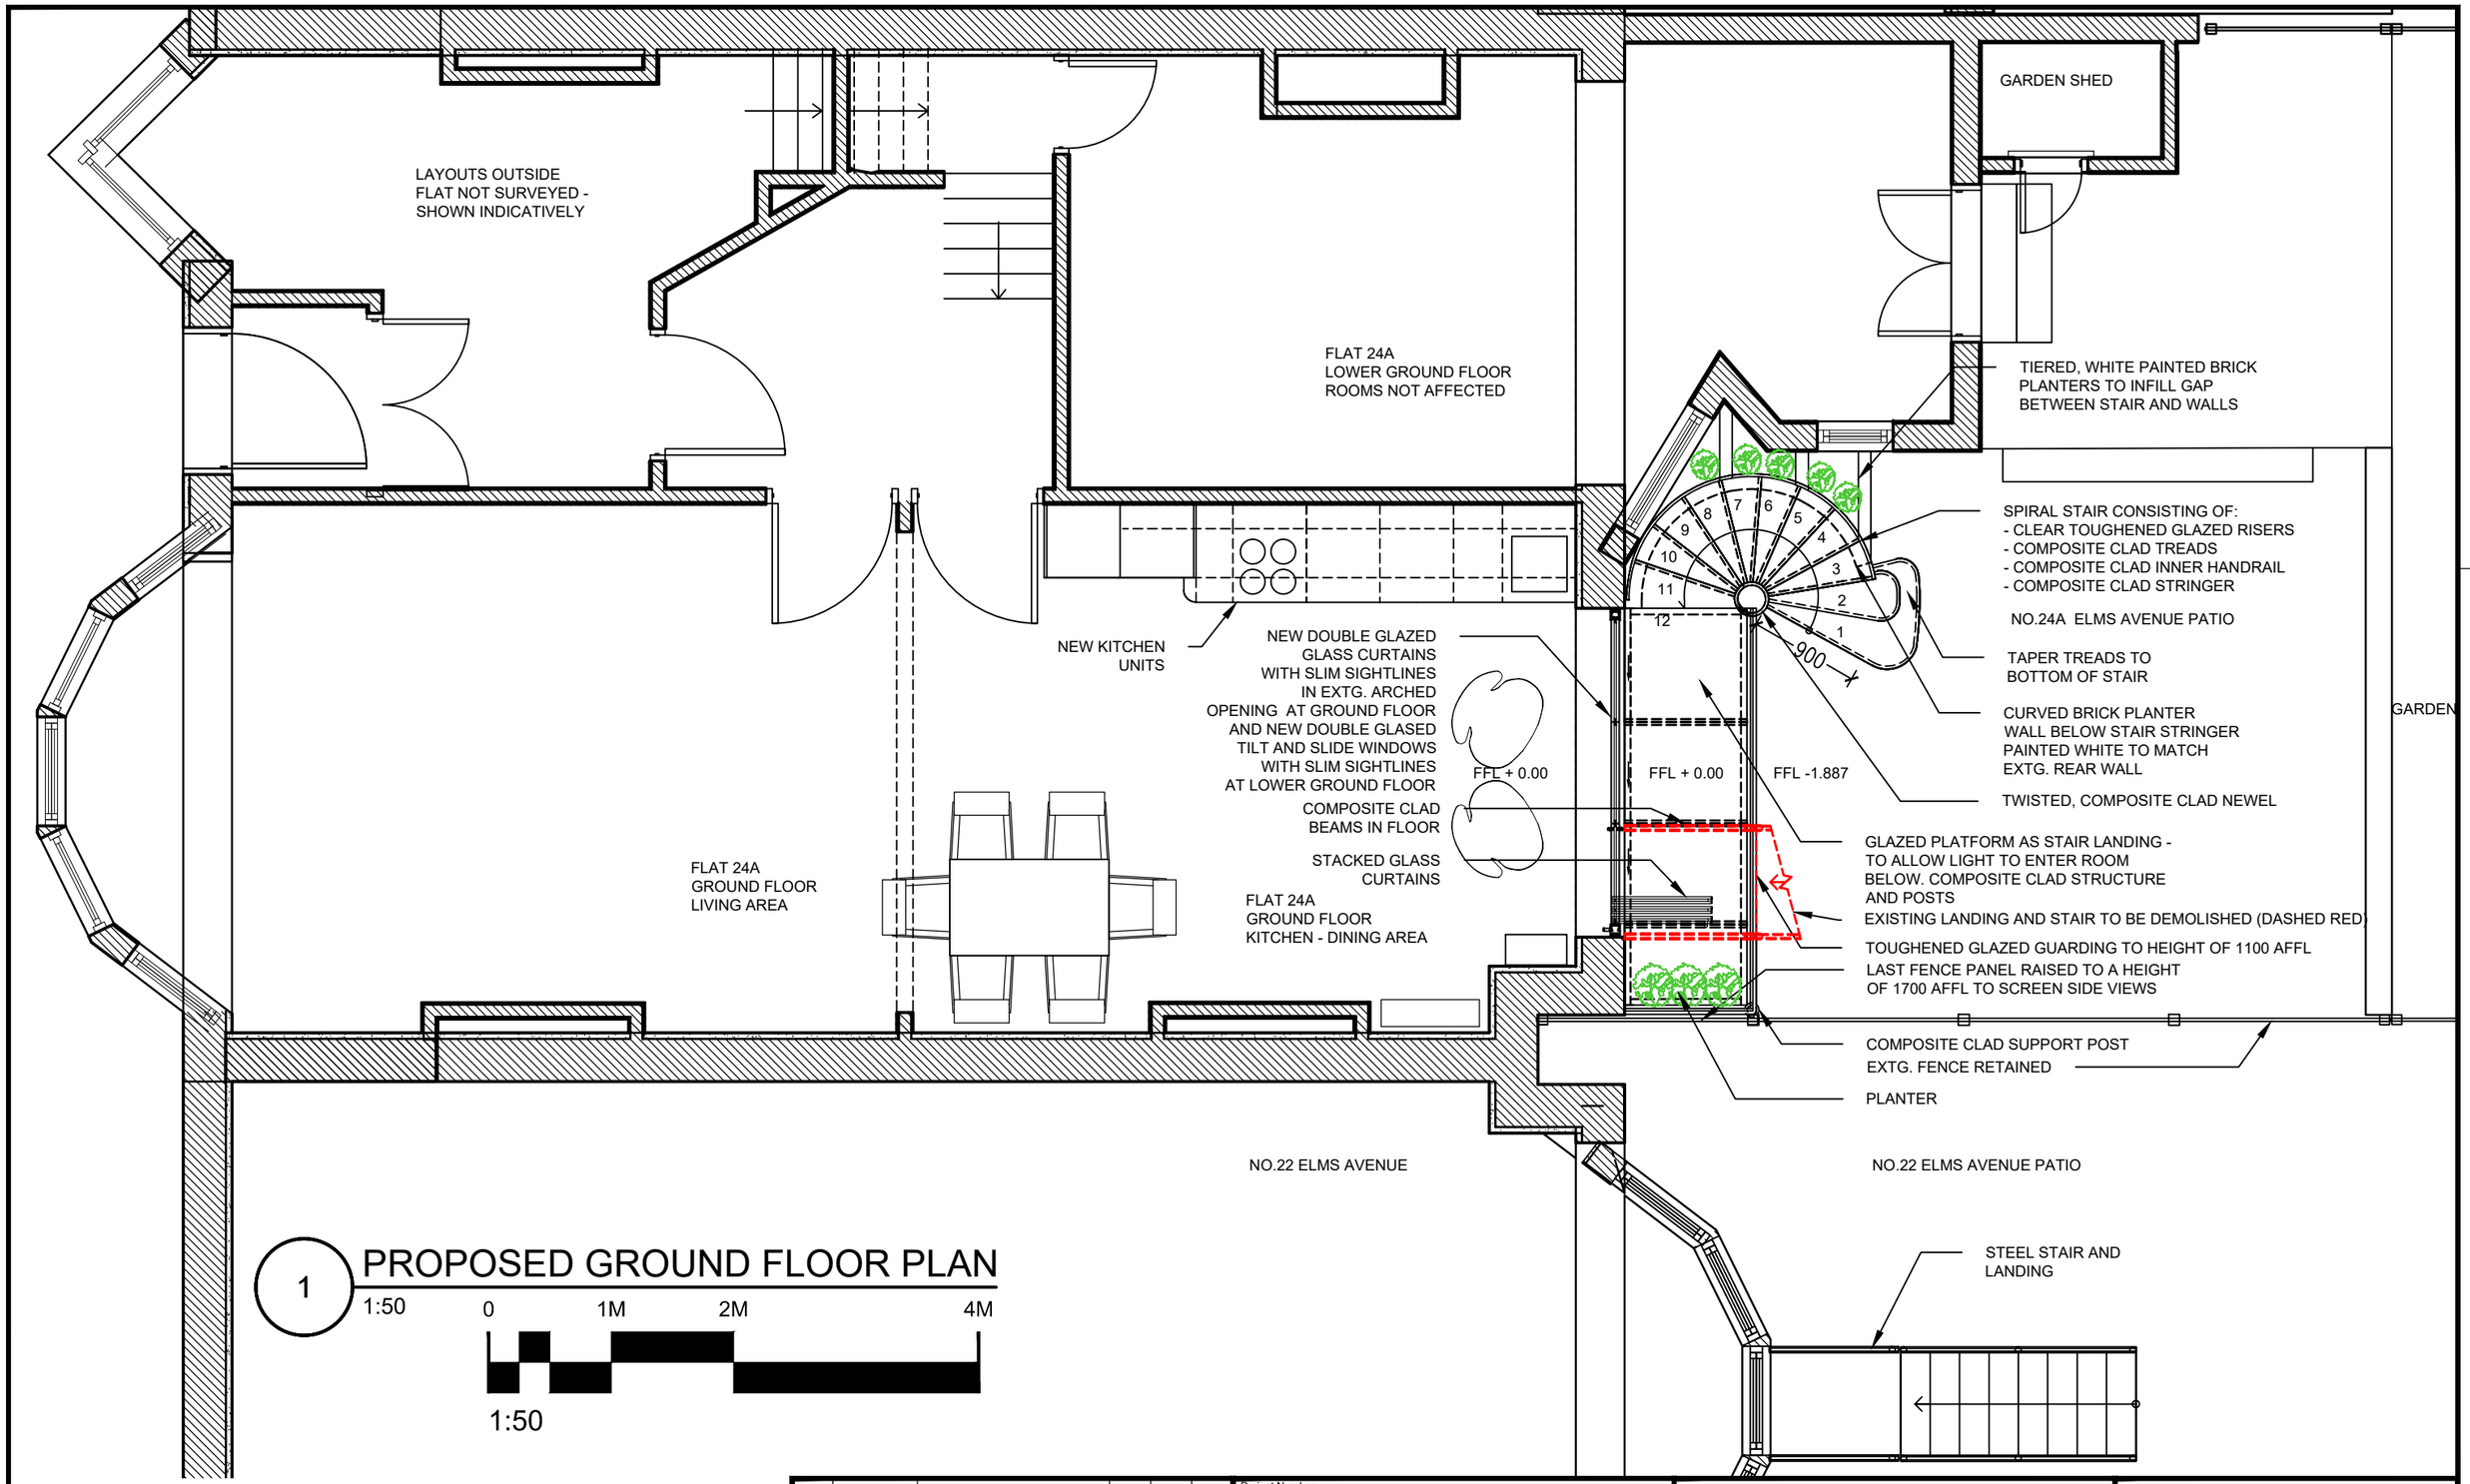

1 PROPOSED GROUND FLOOR PLAN

1:50

0 1M 2M 4M

1:50

Rev	Date	Purpose of Issue	Drn	Chk	App
-	-	-	-	-	-
-	-	-	-	-	-
-	-	-	-	-	-
-	-	-	-	-	-
-	-	-	-	-	-
-	-	-	-	-	-
01	23 JUL 24	PLANNING APP	JBL	JBL	JBL
00	23 JUL 24	PLANNING DRAFT	JBL	JBL	JBL

Project Number
LA2311131

Project
24A Elms Avenue, London N10 2JP
Rear balcony, stair, planters and window changes

Notes
This drawing may contain some survey data. All rights reserved.
Use featured dimensions only.

© LADDA Copyright

Title
GENERAL ARRANGEMENT
PROPOSED
GROUND FLOOR PLAN

Drawn By	Checked By	Approved By	Scale
JBL	JBL	JBL	1:50@A3

Drawing Issue Date	Status
23 JUL 24	PLANNING APP

Drawing Number
LA2311131-DDS-GA-P-LPF-01001

Revision
01

LADDA
228A Sydney Road
London
N10 2RS
United Kingdom

T: +44 20 7193 7106
E: mail@ladda.online
W: www.ladda.online

LINARES
ARCHITECTURE
DESIGN &
DEVELOPMENT
ATELIER

ISO A3 Landscape