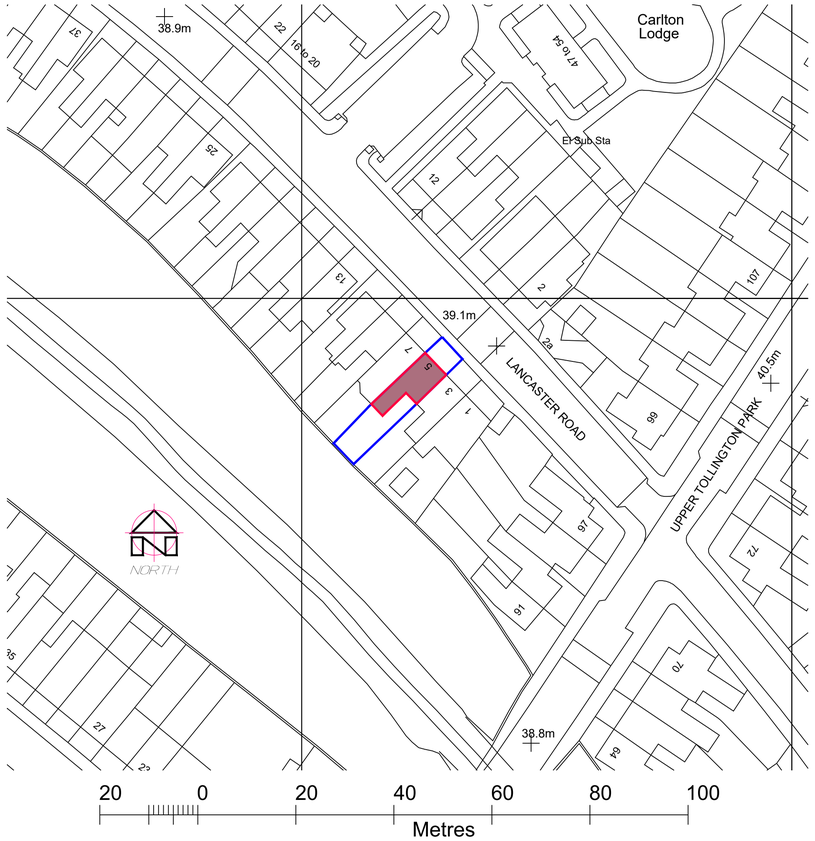

327/03/100 01 SITE LOCATION PLAN
SCALE - 1:1250

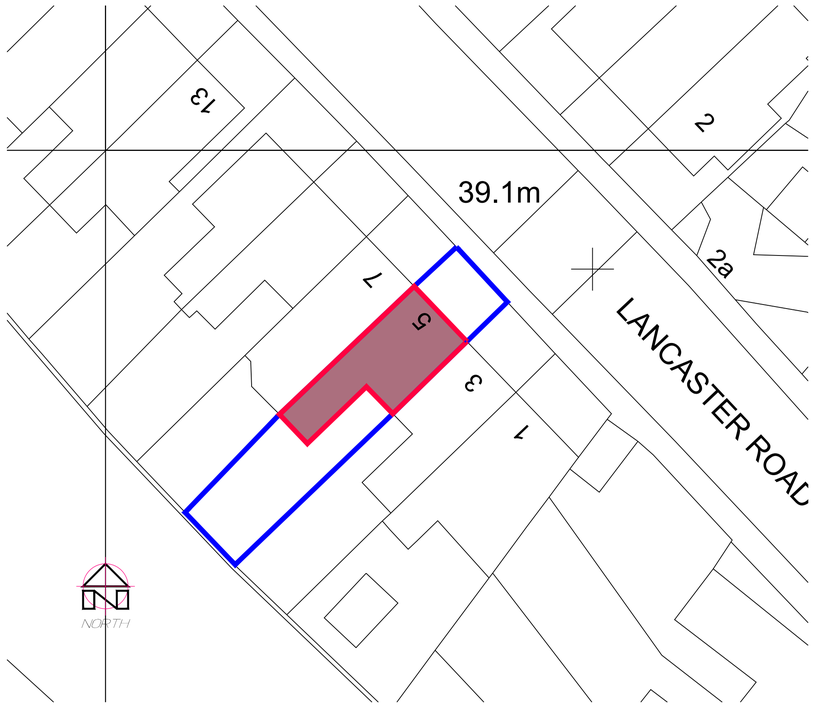

327/03/100 02 SITE LOCATION PLAN
SCALE - 1:500

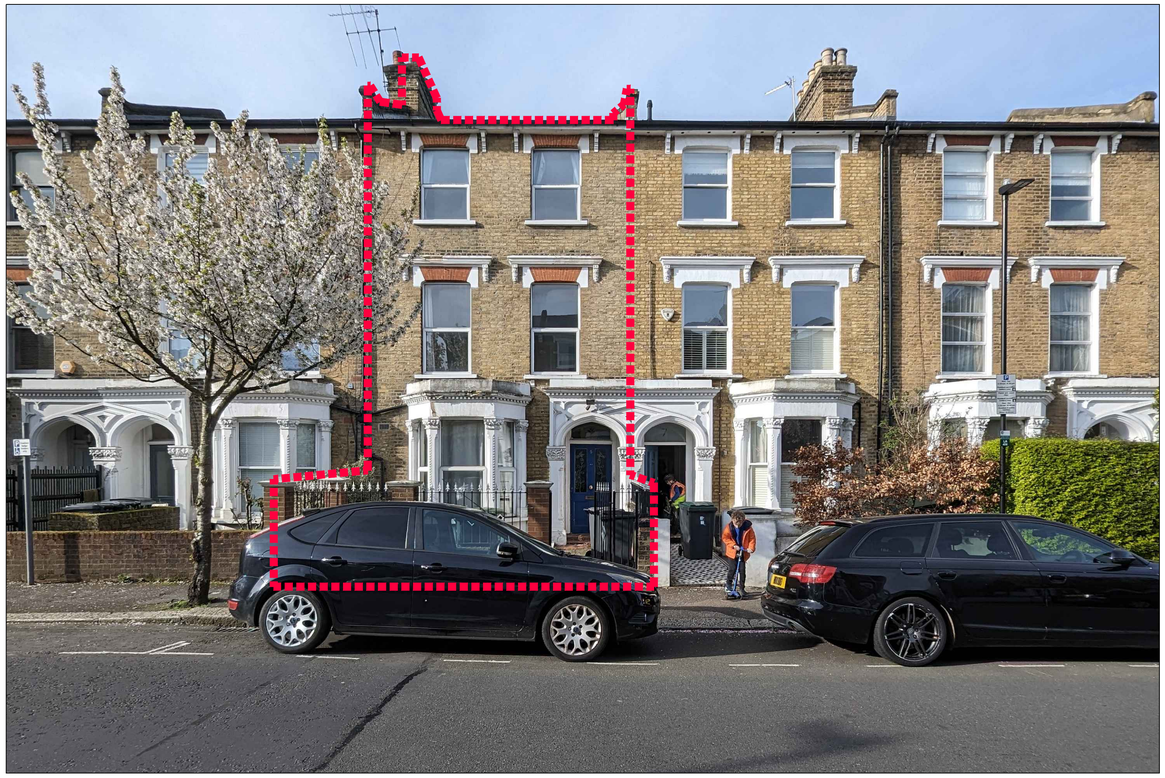

327/03/100 03 FRONT VIEW LANCASTER ROAD
SCALE - NTS

327/03/100 04 REAR VIEW
SCALE - NTS

1. Refer to Scale Bar & Title Block for drawn Scale.
2. Check all dimensions on site before work is commenced.
3. All goods, materials and workmanship to conform with current building, fire and safety regulations. All specified products installed to manufacturers' specifications.

Drawing Notes

Application Site

Site Boundary

Date	Rev:	Revision details	Initial
27/08/24	A	Issue for Planning.	SP
30/07/24	0	Issue for Planning.	SP
08/07/24	0	Issue for Client.	SP

MAAPS
DESIGN AND ARCHITECTURE
18 Sutton Place, London, E9 6EH
+44 (0) 20 8985 6717 mothership@maaps.co.uk

Client
Ajit Shah

Project
5 Lancaster Road
Stroud Green
London
N4 4PJ

Drawing
Existing Block Plans
and Exterior Views

327/03/100 | Rev A

Scale: 1:2000 & 750 @ A1 | Date: 02/07/24 | Drawn: SP

Suspected discrepancies must be reported to designer for clarification.
© MAAPS Design & Architecture Ltd 2024