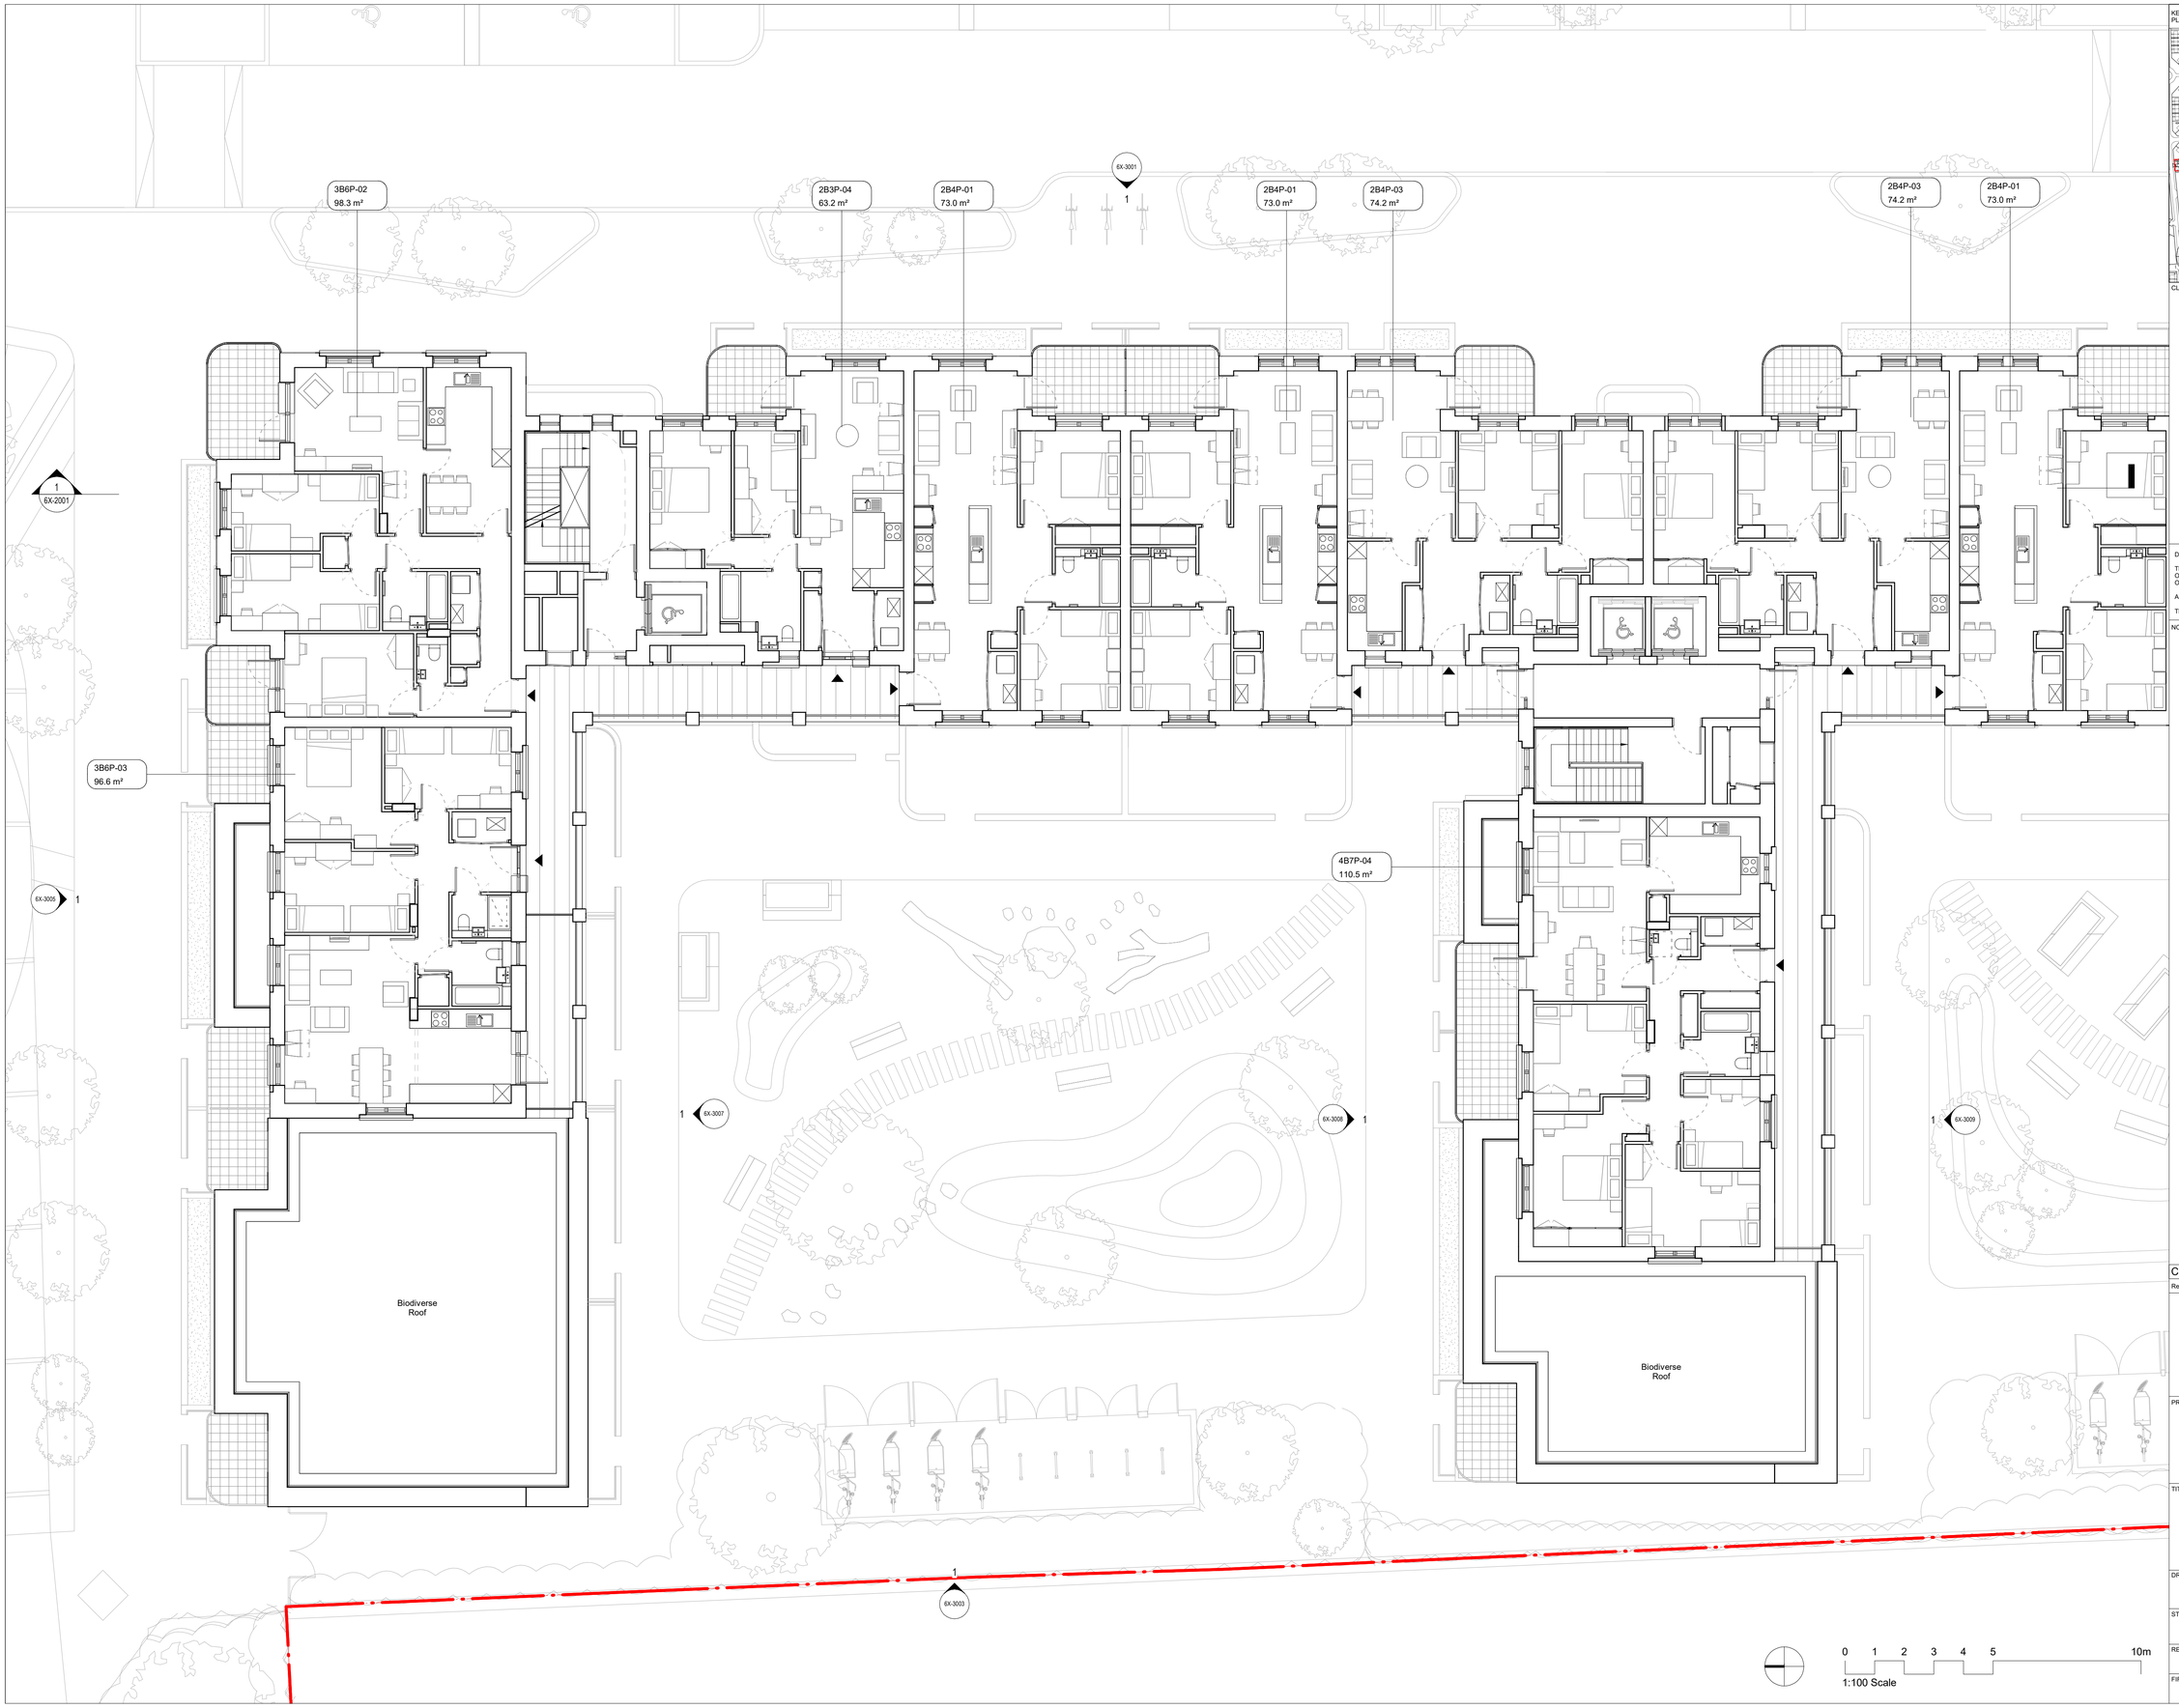

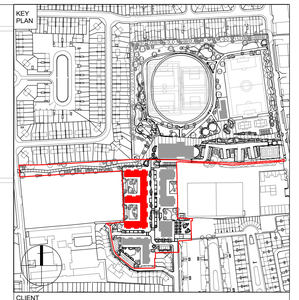

CLIENT

Haringey Council

DO NOT SCALE FROM THIS DRAWING.

THIS DRAWING IS BASED ON DIMENSIONAL SURVEY INFORMATION PROVIDED BY OTHERS. THE ARCHITECT CANNOT ACCEPT RESPONSIBILITY FOR THE ACCURACY OF THIS SURVEY INFORMATION.

ALL DIMENSIONS ARE SHOWN IN METRIC.

THIS DRAWING REMAINS THE COPYRIGHT OF **KARAKUSEVIC CARSON ARCHITECTS**.

NOTES

INDICATIVE SITE BOUNDARY

1. Please note that this drawing is suitable for planning application purposes only and should not be used for undertaking or planning construction works or activities.
2. Refer to Landscape and Civils information for site levels and landscape design.

Rev	Reason for Issue	Date
C01	Submitted for Planning	18/09/24

Karakusevic Carson Architects

Studio 501
37 Cremer St
Hackney
London E2 8HD

mail@karakusevic-carson.com | 0207 566 6300

PROJECT

472 Selby Urban Village
Selby Rd, Tottenham, London N17 8JL

TITLE

Plot 6 Plan North Level 04

DRAWING NUMBER	REVISION
472-KCA-6X-04-DR-A-1404-P	C01

Project Nº | Originator | Zone | Level | Type | Role | Drawing Number | Stage

STATUS

A3 - Authorised and Accepted

REVISION DATE	DRAWN BY	SCALE
18/09/24	ES	1 : 100 @ A1
FIRST ISSUED	**CHECKED BY**	**PROJECT NUMBER**
18/09/24	AB	472