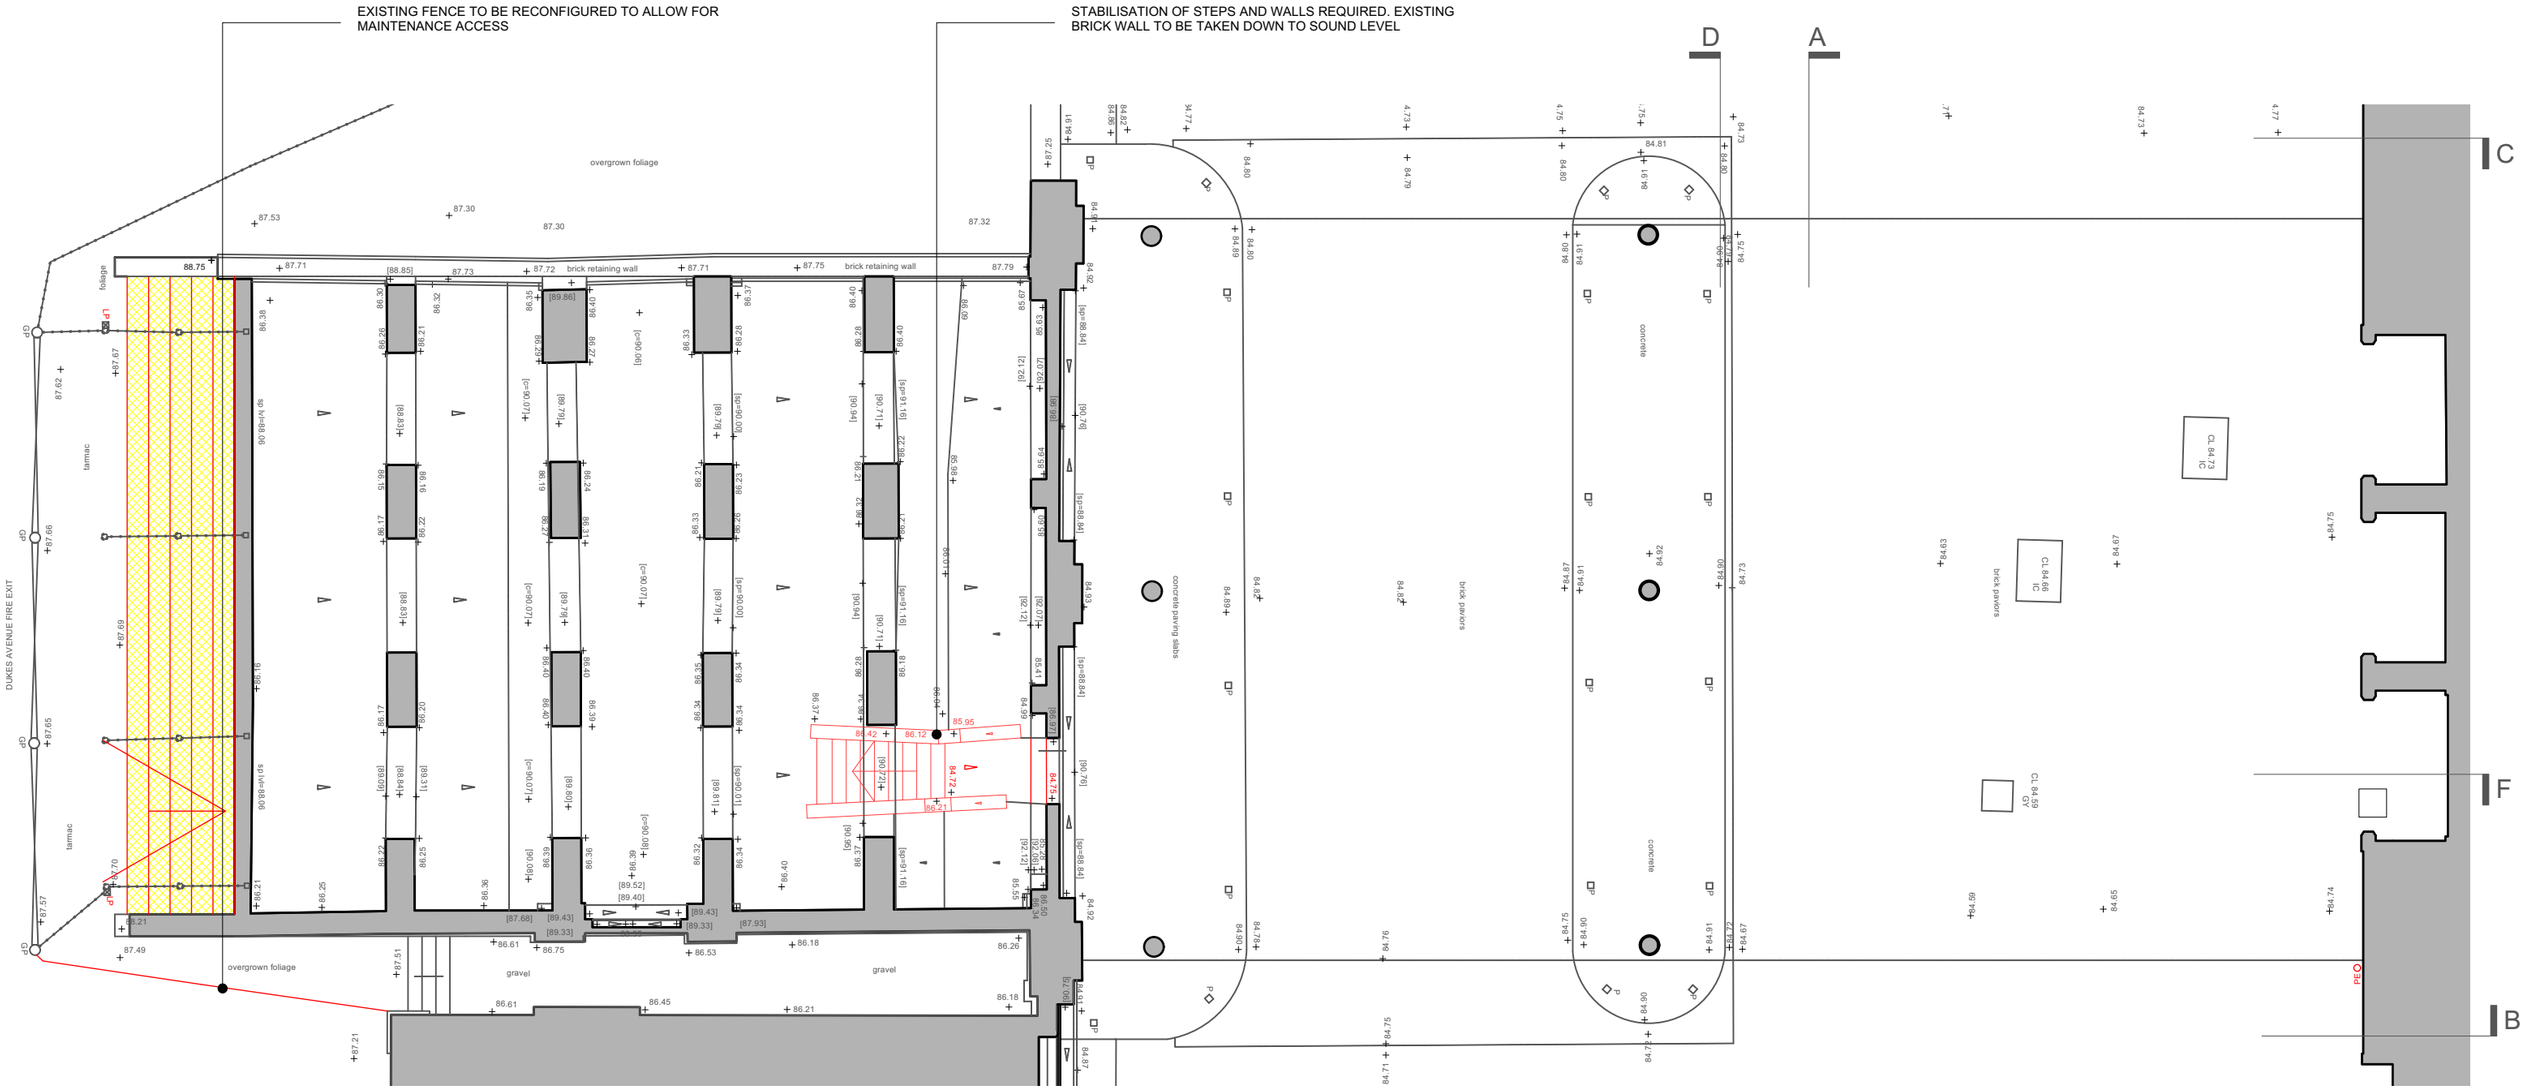

1 STRIP-OUT GREAT HALL BRIDGE SERVICE YARD PLAN (LOWER GF)
Scale: 1:100

KEY

- CAREFULLY REMOVE ASPHALT COVERING FROM BRIDGE
- CAREFULLY LIFT PAVING SLABS AND SET ASIDE FOR RE-USE
- CAREFULLY LIFT STEPS AND SET ASIDE FOR RE-USE
- CAREFULLY REMOVE METAL ADD-ONS TO BASE OF BALUSTRADE
- CAREFULLY REMOVE KERBS BELOW BALUSTRADE

NOTE: GENERALLY STRIP OUT ALL DEBRIS AND PIGEON GUANO

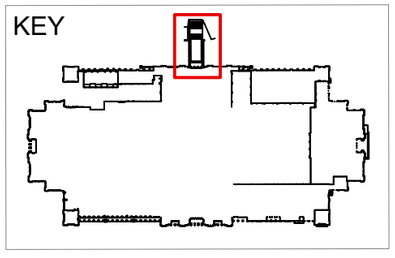

DRAWING STATUS:
PLANNING
DO NOT SCALE OFF THIS DRAWING

BURRELL FOLEY FISCHER
ARCHITECTS AND URBAN DESIGNERS
STUDIO 9 . 14 SOUTHGATE ROAD . LONDON . N1 3LY
TEL : 020 7620 6114
www.bff-architects.co.uk mail@bff-architects.co.uk

JOB:
ALEXANDRA PALACE GREAT HALL BRIDGE

FOR:
ALEXANDRA PALACE AND PARK CHARITABLE TRUST

AT:
ALEXANDRA PALACE WAY, LONDON, N22 7AY

DRAWING TITLE:
Strip out Great Hall Bridge Service Yard (LGF) Plan

DATE:	SCALE:	
17.02.22	1:100 @A3	
JOB NO:	DRAWN BY:	CHECKED BY:
1627	RA	FD

DWG NO. (JOB-ORIG.-BLDG-LVL.-TYPE-ROLE-SHEET NO.-OP.-REV.)
AP-BFF-GHB-LG-DR-A-0100 -PL1

Copyright

REV:	NOTES:	BY/CHKD:	DATE:
PL1	ISSUED FOR PLANNING & LISTED BUILDING CONSENT	RA/FG	27/11/2024

ALL DIMENSIONS AND EXTENT OF DEMOLITION/ RETENTION OF EXISTING FABRIC TO BE CONFIRMED FOLLOWING INTRUSIVE INVESTIGATIONS ON SITE

SCALE BAR
0 1 2 3 4 M

THIS DRAWING IS BASED ON DIMENSIONAL SURVEY INFORMATION PROVIDED BY OTHERS. THE ARCHITECT CANNOT ACCEPT RESPONSIBILITY FOR THE ACCURACY OF THIS SURVEY INFORMATION. THIS DRAWING SHOULD BE READ IN CONJUNCTION WITH ALL RELEVANT DRAWINGS, SPECIFICATIONS, SCHEDULES AND OTHER CONTRACT INFORMATION ISSUED BY THE ARCHITECT, STRUCTURAL ENGINEER, SERVICES ENGINEER AND ANY OTHER CONSULTANT EMPLOYED OR RETAINED BY THE EMPLOYER IN RESPECT OF THESE WORKS. REPORT ANY DISCREPANCIES, CONFLICTS, ERRORS OR OMISSIONS TO THE CA AND SEEK DIRECTIONS BEFORE PROCEEDING. ONLY DRAWINGS SHOWN WITH STATUS 'CONSTRUCTION' ARE TO BE USED FOR CONSTRUCTION. IN THE CASE OF NEW WORKS, ALL DIMENSIONS SHOWN ARE TO THE FACE OF MASONRY, THE CENTRE LINE OF STRUCTURAL STEEL MEMBERS, OR THE FINISHED FACE OF STUD PARTITIONS, UNLESS NOTED OTHERWISE. CONFIRM ALL DIMENSIONS AND LEVELS ON SITE PRIOR TO COMMENCING WORK. IF IN DOUBT ASK!
DO NOT SCALE FROM THIS DRAWING; USE ONLY FIGURED DIMENSIONS.
THIS DRAWING REMAINS THE COPYRIGHT OF
BURRELL FOLEY FISCHER LLP