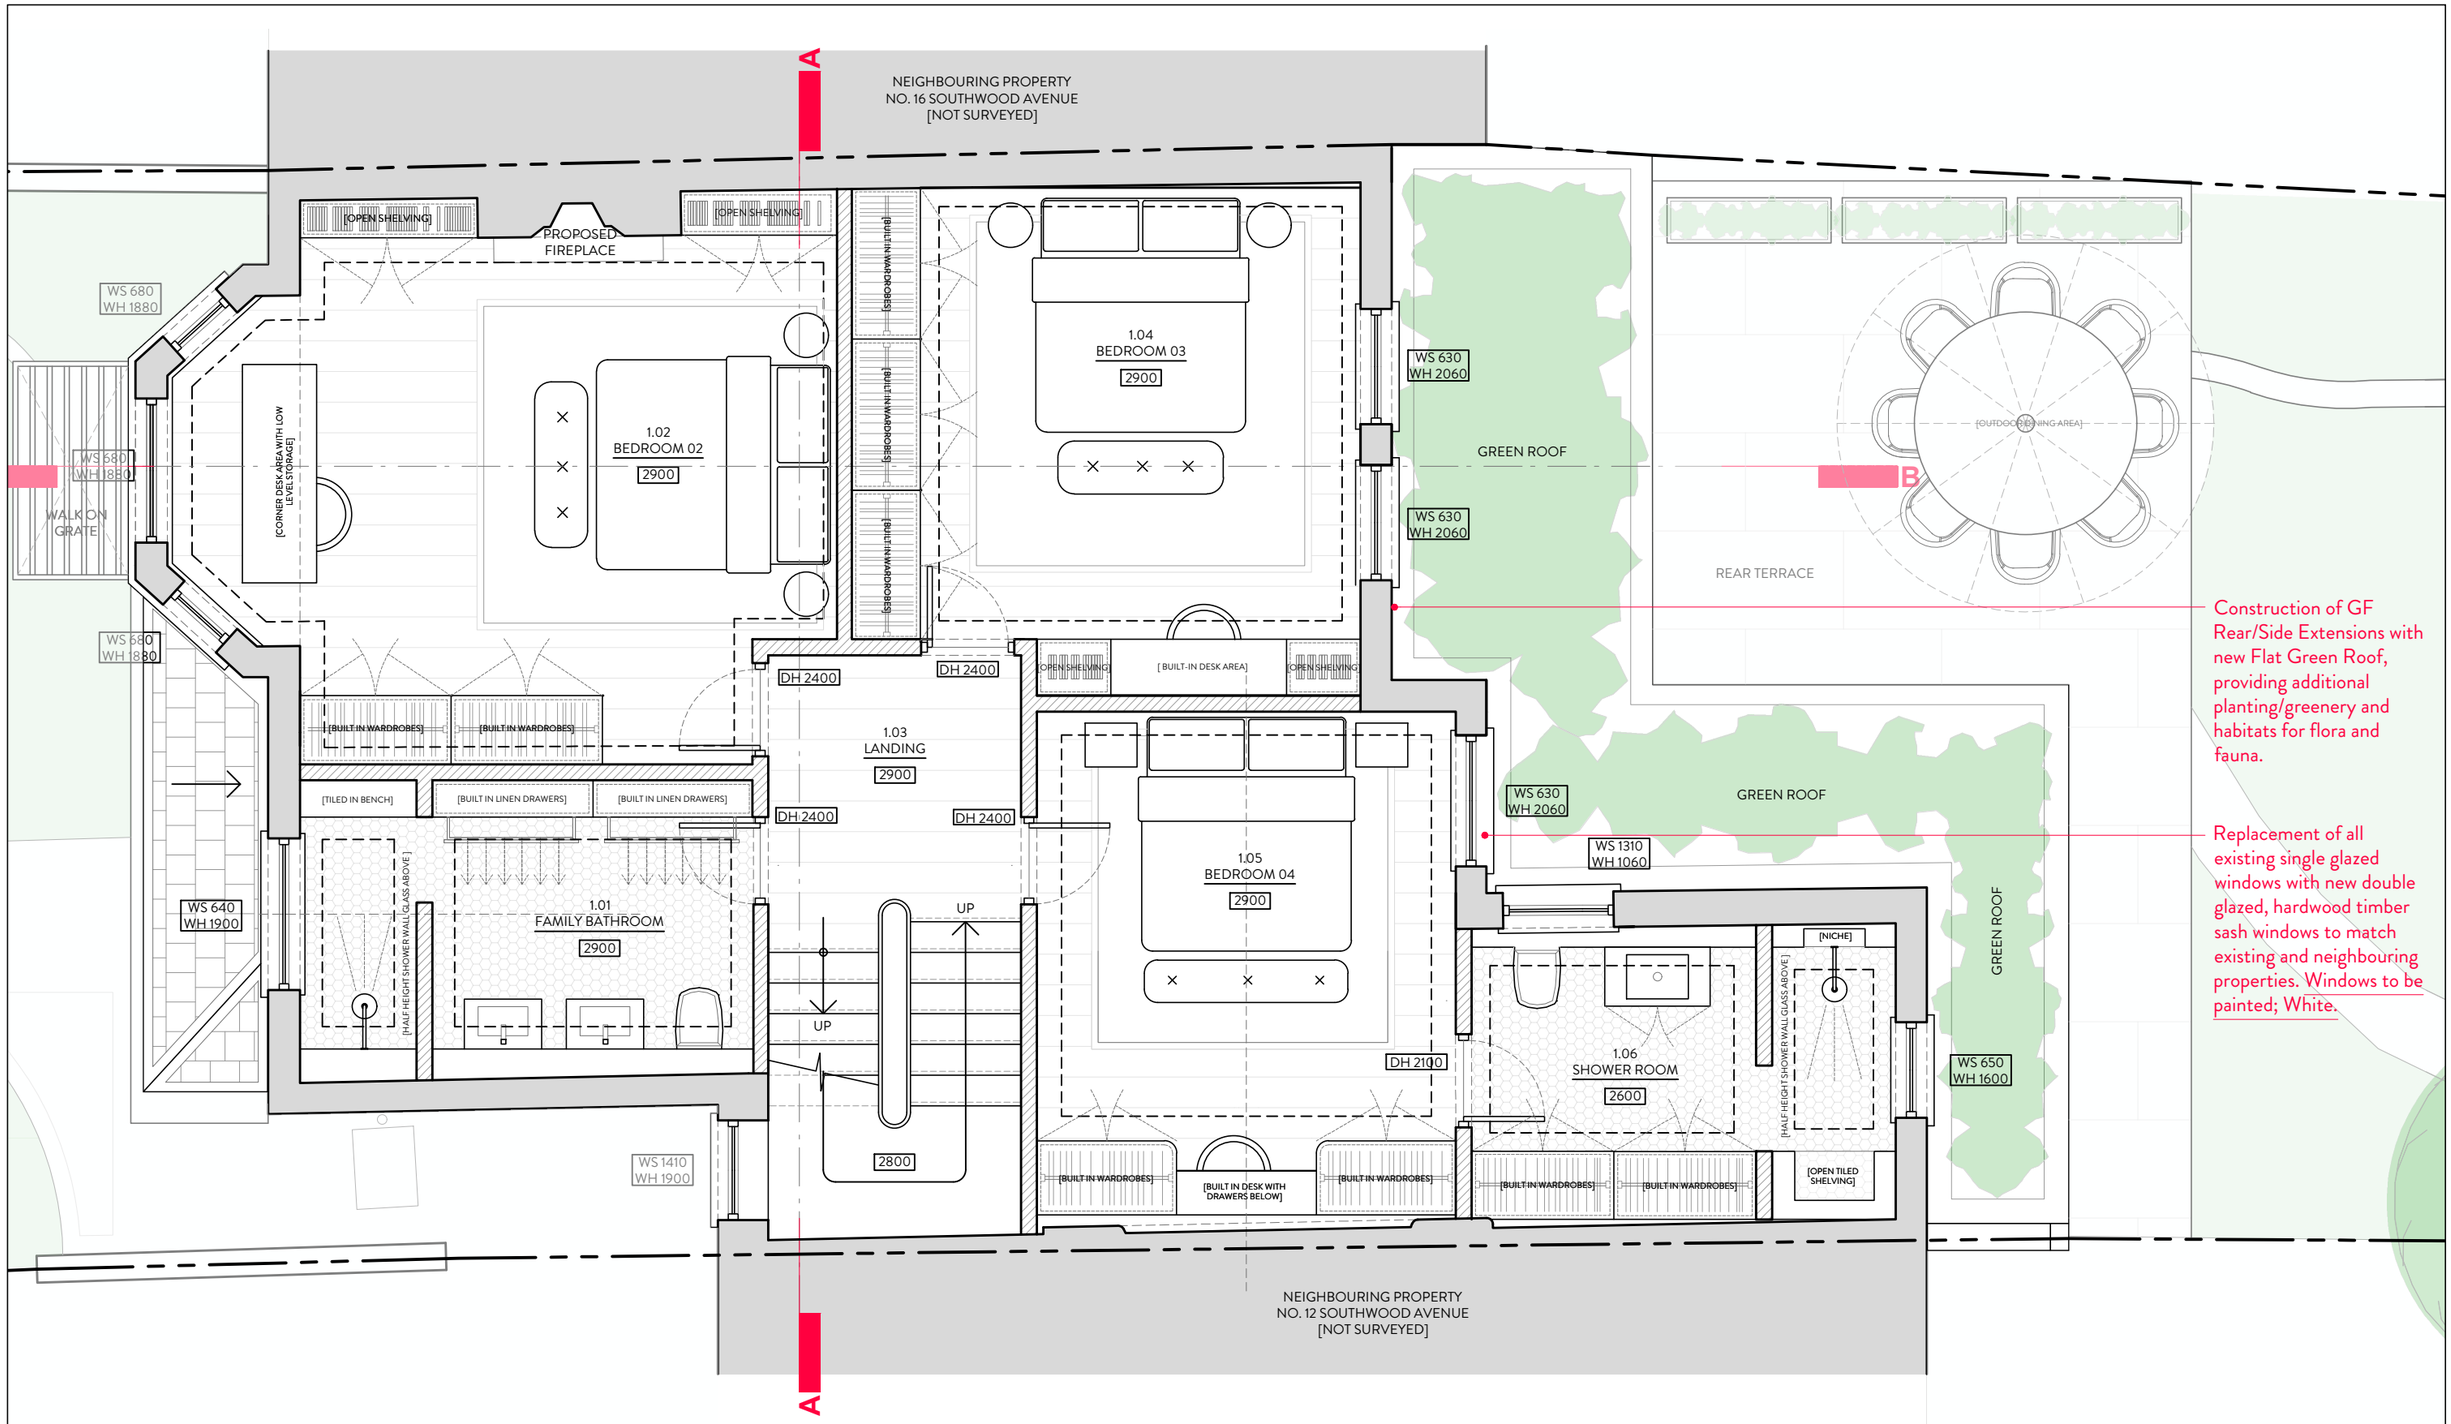

PROJECT: 14 SOUTHWOOD AVENUE, HIGHGATE N6 5RZ

DRAWING TITLE: PROPOSED FIRST FLOOR PLAN _REV C

DATE: FEB 2025 STATUS: PLANNING SCALE: 1:50 @ A3 DWG NO/REV: C

MALIN+LYNN
+44 (0)7980 504 546
+44 (0)7931 659006
hello@malinandlynn.com

121/203C