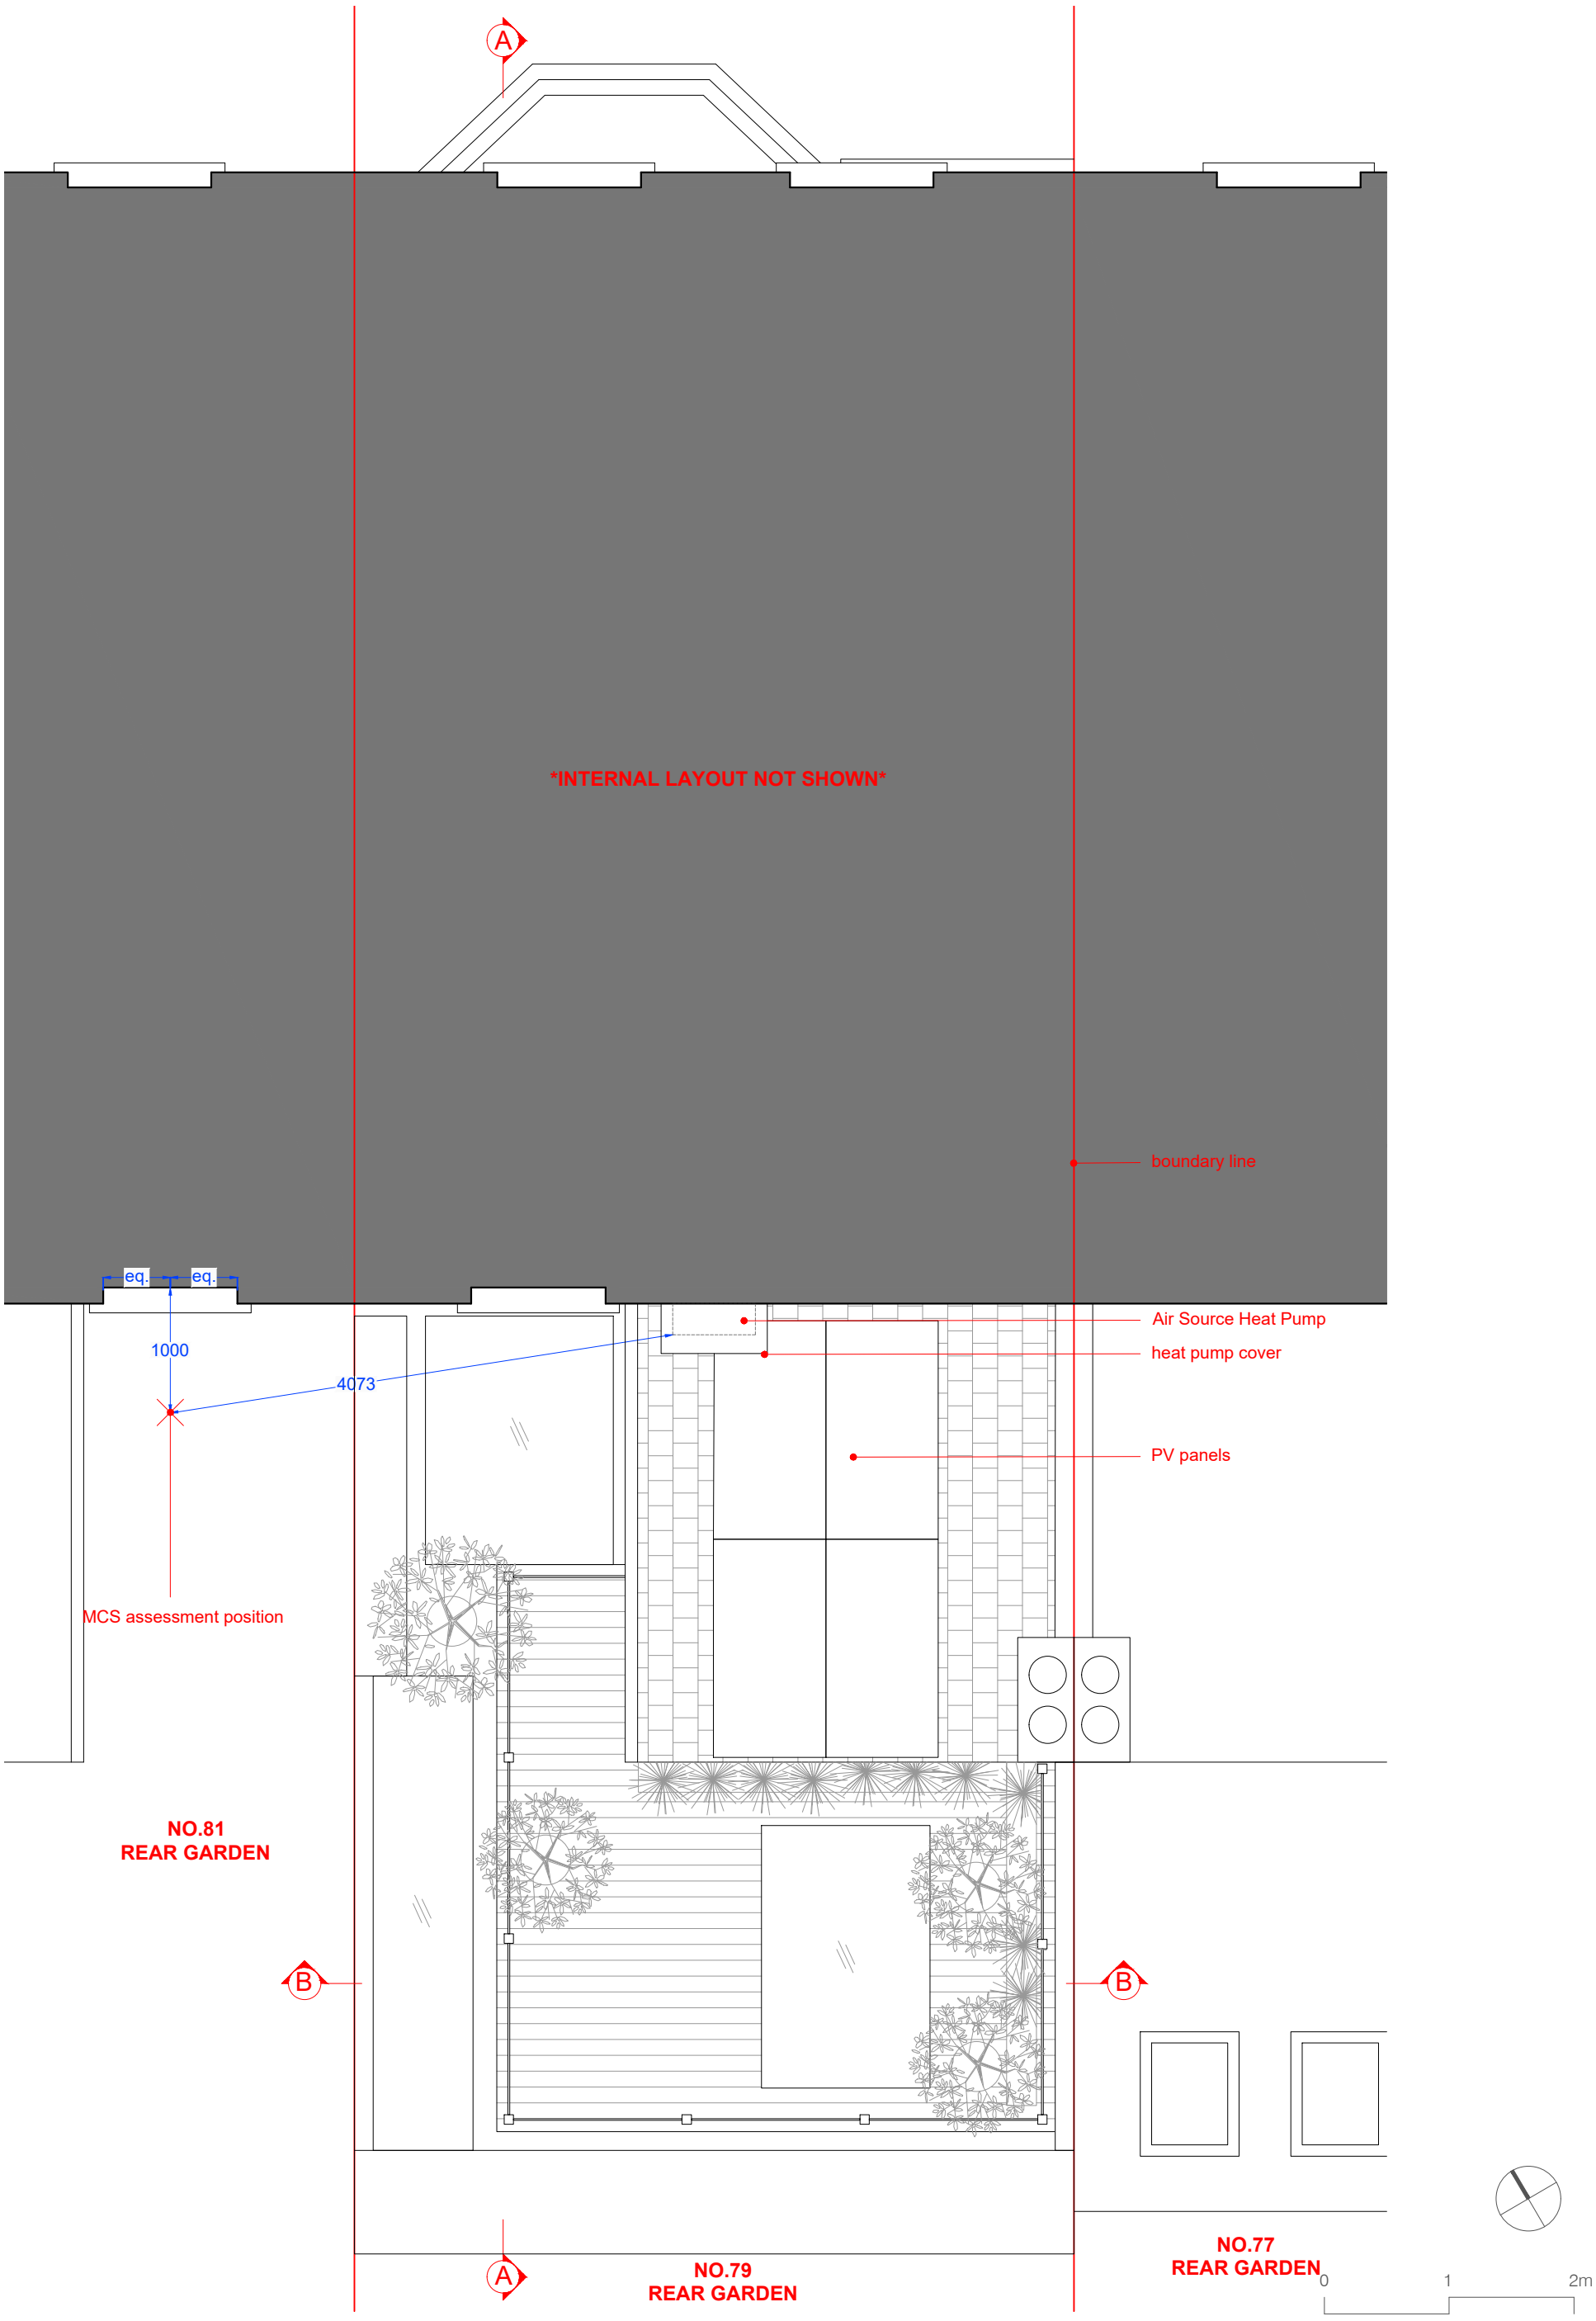

Project:	Drawing Title:	Drawing number:	Scale:	Date:	Issue:	Revision:
79 Lancaster Road, N4 4PL	Proposed Second Floor Plan	GA.01.001	1:50@A3	31.01.2025	PLANNING	A

THOUGHTS WORKSHOP