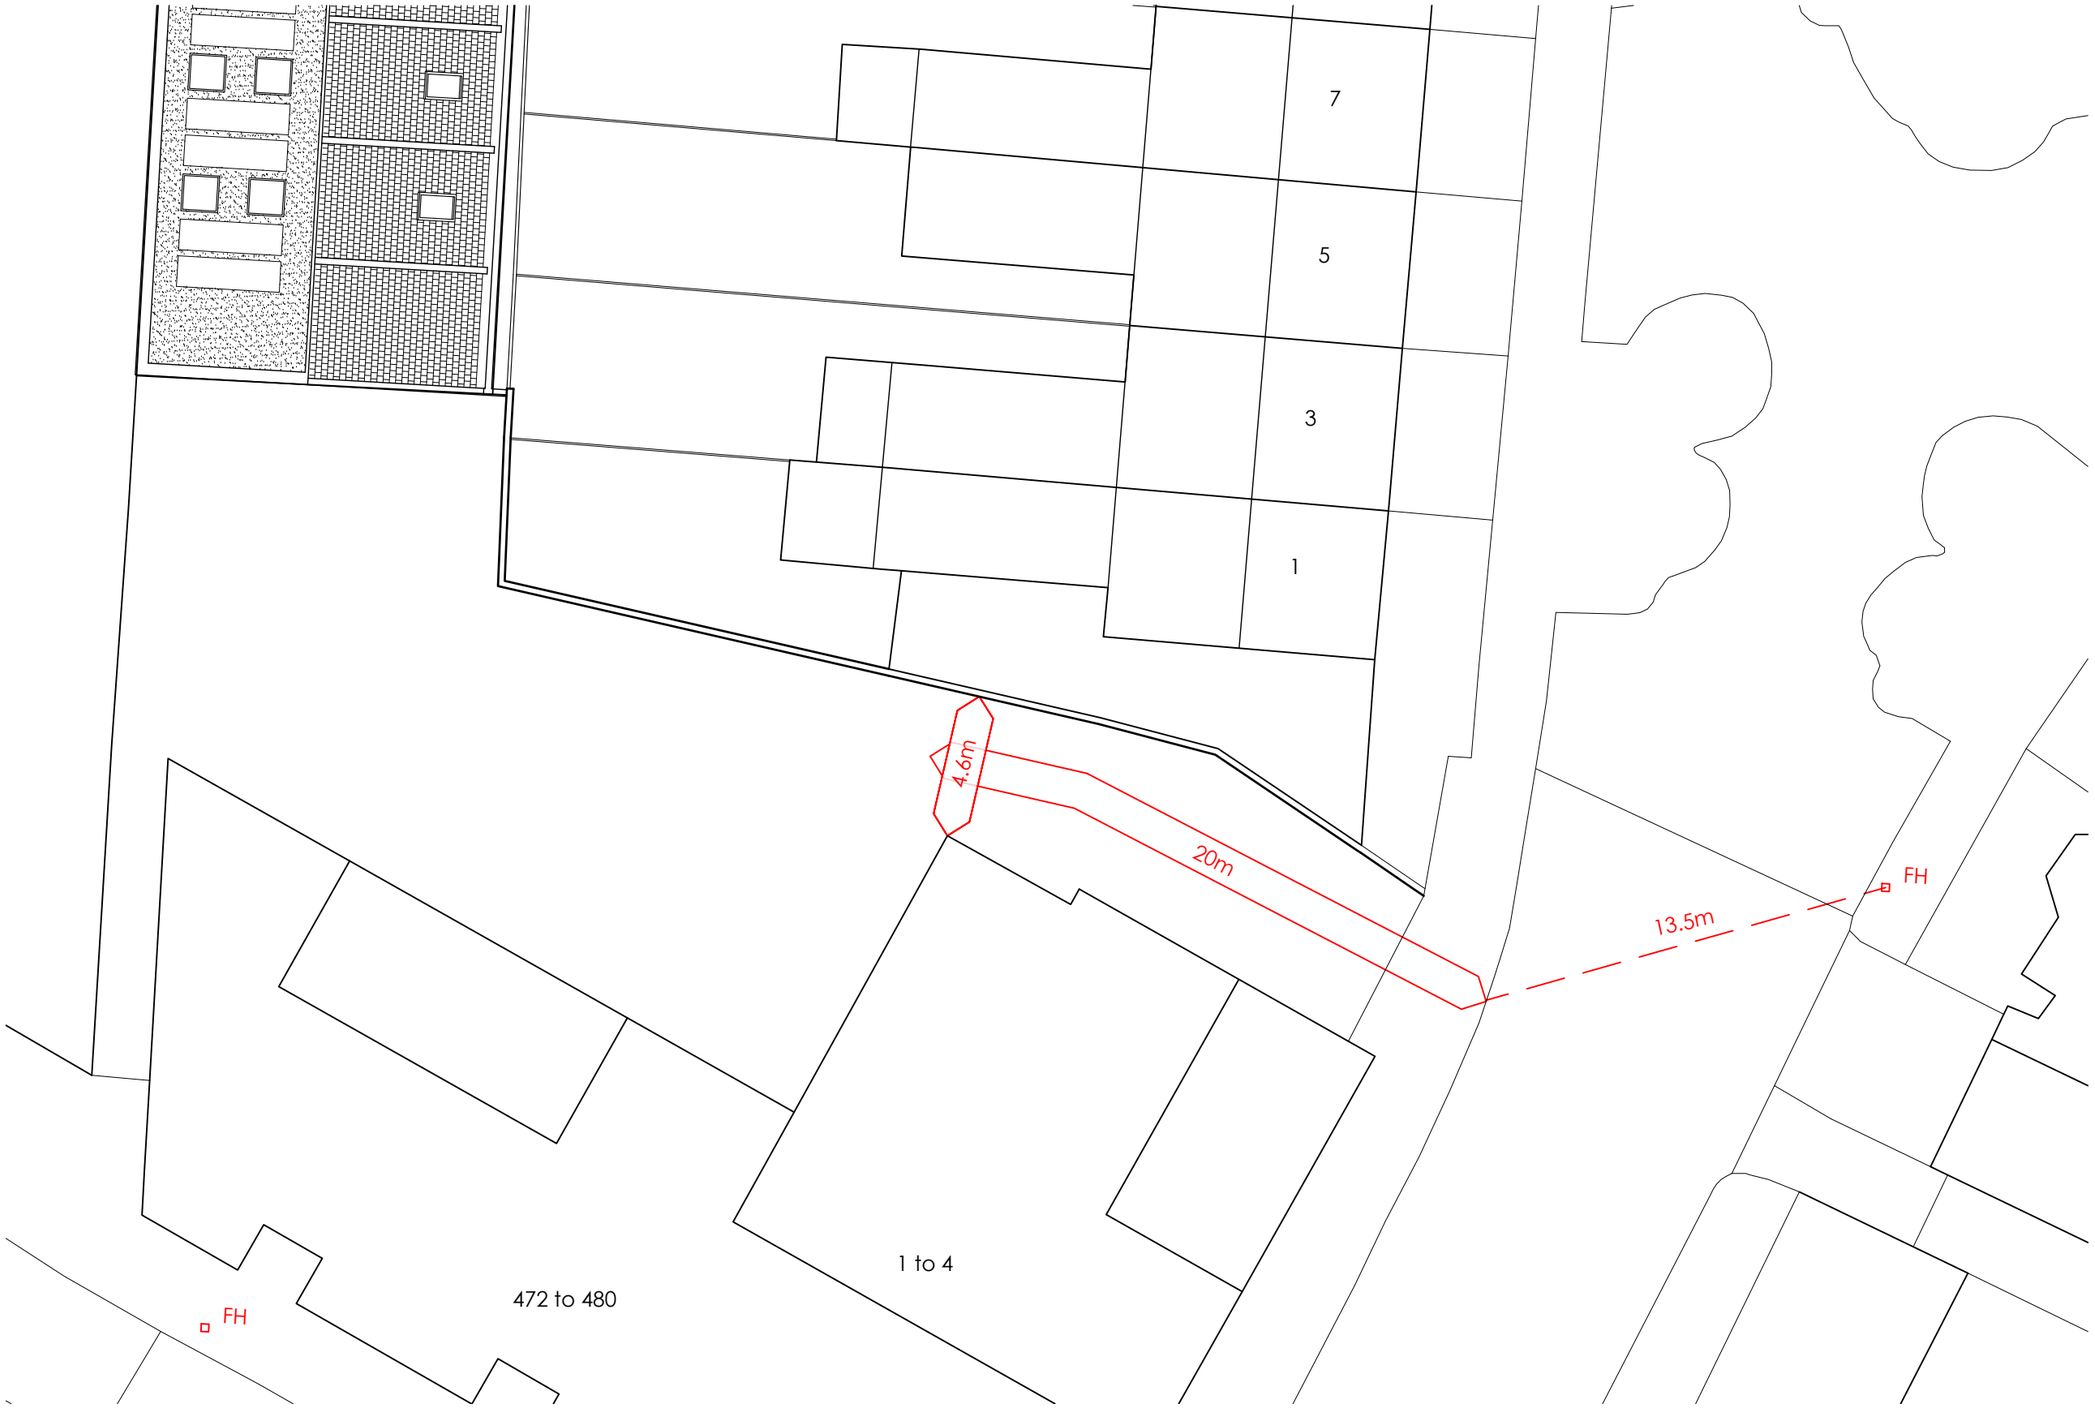

black
Black Architecture
London
EC2A 3LP
033 3311 0221
black-architecture.com

NORTH
0 1m 2m 4m 6m 10m

If received electronically it is the recipients responsibility to print to the correct scale. Only written dimensions should be used. Any errors or discrepancies should be reported to the architect. All information ©2022 Black Architecture Limited.

Notes:

Rev	Date Amended Checked	Details

West Green Road

Fire Services Plan

PLANNING

Drawn	Checked	Date	Scale
MC	SB	10.02.2025	1:200 @ A3

Project	Status	Stage	Number	Revision
0628	PL	3	1005	