Proposed Bunker Details:

External: (W) 1838mm x (H) 1330mm x (D) 2030mm
Internal: (W) 1810mm x (H) 1316mm x (D) 1900mm
Weight: 300kg
Maximum Capacity: 4 Bicycles

2 proposed bunkers with a total capacity for 8 bicycles

https://cyclehoop.com/product/bikehangar/

Bikehangar® | Cyclehoop

Weather resistant and lockable with a fail secure lock interface, providing resistance against angle grinder attack.

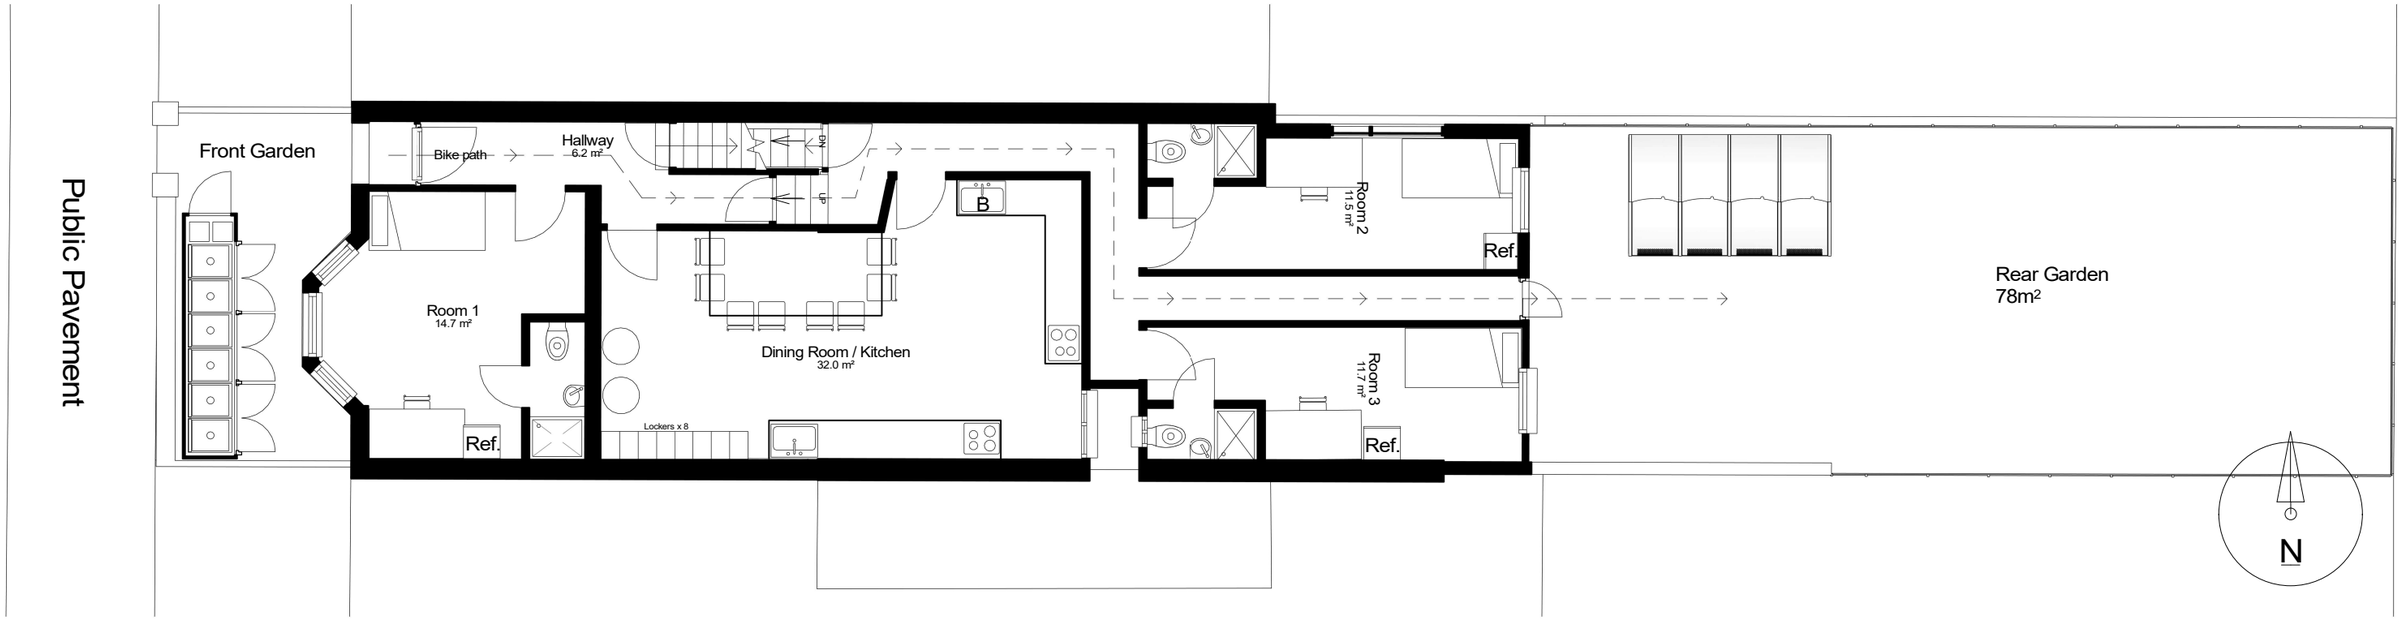

Notes.
Contractors must verify all dimensions at the site before comencing any work.
No constrcution work before Building Control approval and structural engineer confirmation.
Any discrepancies to be reported to Gridline.
All drawings are to be read in conjunction with all relevant drawings and specifications.

Project No.S

REV	DATE	DESCRIPTION	BY	CH
A	July 2025	Cycle details.	Sara	Joel

PROJECT TITLE
189 Mount Pleasant Road, Haringey, N17 6JH

DRAWING TITLE
Proposed Cycle Plan

DATE	Project No.	DRAWING No.	SCALE @ A3	Drawn by:
04/06/2025	10179	PR-P005	1 : 100	PEDRO

PLANNING SERVICES
Unit 9b,The High Cross Centre,
Fountayne Rd,
N154BE
TEL: 020 8802 3480
www.samplanning.co.uk