

front elevation

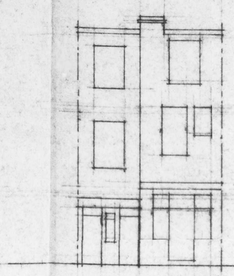

rear elevation

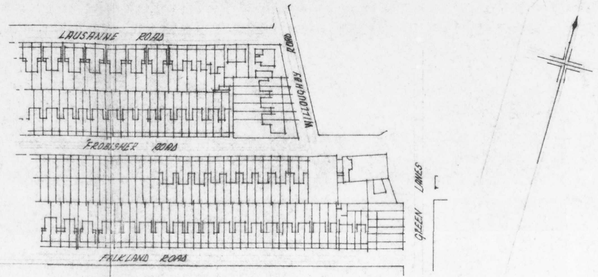

site location plan

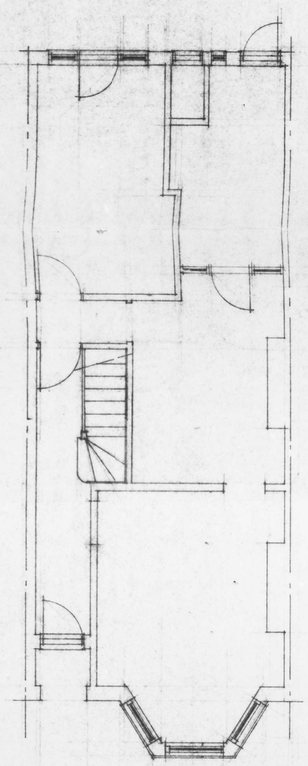

ground floor plan
(1st. maisonette).

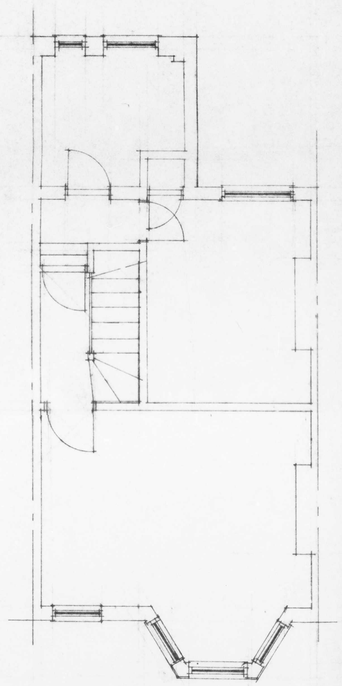

first floor plan
(2nd. Maisonette)

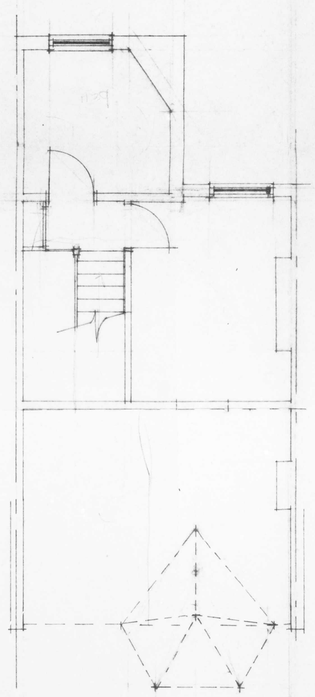

second floor plan
(2nd Maisonette).

proposed conversion at 42 FROBISHER ROAD. N8. existing layout CLANMAR PROPERTY DEVELOPMENTS (Enfield) LTD. DRAWN BY C.A. McENEANEY DATE 3 JULY 74 SCALE 1:100 drwg no C /

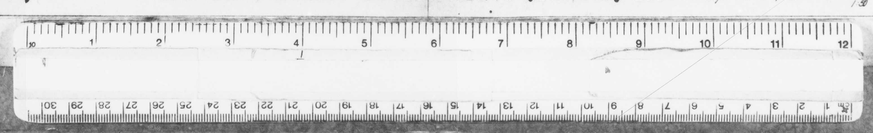

A1 A2 A3 A4 A4 A3 A2 A1