DO NOT SCALE DRAWING

IF IN DOUBT ASK

IRONMONGERY SUPPLIED & PREPARED FOR BY MULTISTEEL PER DOORSET.


1No LCN 4111 SURFACE DOOR CLOSER
1No CONTINUOUS FINGER FRIENDLY ST. STEEL HINGE
1No PULL HANDLE S/S 225 X 25

2No ST. STEEL KICK PLATES

1No ELECTRO MAGNETIC LOCKS REF. M32C SERIES
1No ELECTRO MAGNETIC LOCKSREF. M32C SERIES


FREE ISSUE ITEMS SUPPLIED BY OTHERS BUT PREPARED FOR BY MULTISTEEL PER DOOR.

1No PUSH TO EXIT BUTTON ON INSIDE
1No FIRE MANS SWITCH
1No ENTRY PANEL

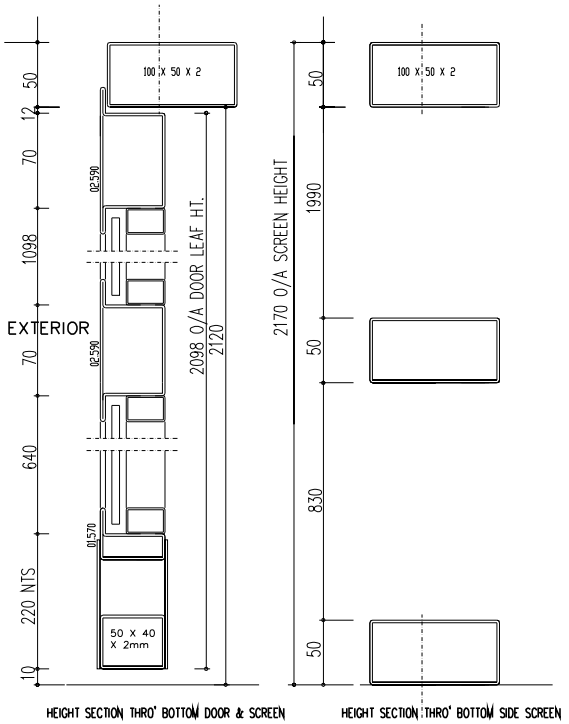

HEIGHT SECTION THRO' BOTTOM DOOR & SCREEN

HEIGHT SECTION THRO' BOTTOM SIDE SCREEN

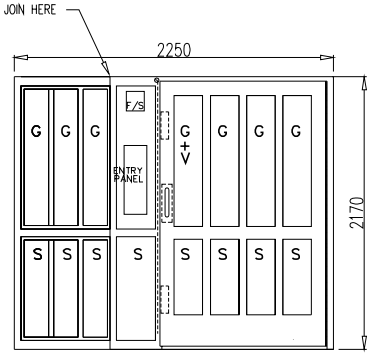

ELEVATION OF PROPPOSED STEEL GLAZED SCREEN/DOOR ASSEMBLY

1No ASSEMBLY REQUIRED HROO AS DRAWN FLATS 4-14 MED MANUFACTURE No 6218

MANOR RD.
HARINGEY N17

G+V = 3mm M. S. PERFORATED SHEET GLAZED WITH 11.5mm CLEAR LAM. GLASS 3mm GLAZING TAPE BOTH SIDES, 20 X 25 M. S. BEAD


G = 11.5mm CLEAR LAM. GLASS 3mm GLAZING TAPE BOTH SIDES, 20 X 25 M. S. BEAD

S = 3mm M. S ZINTEC SOLID PANEL P. P. COATED

ALL BLACK SILICON POINTED

FINISH

ALL JANSEN SCREENS TO BE SHOT BLASTED & ZINC SPRAYED AND PPC TEXTURED GLOSS COLOUR REF. No RAL ?????

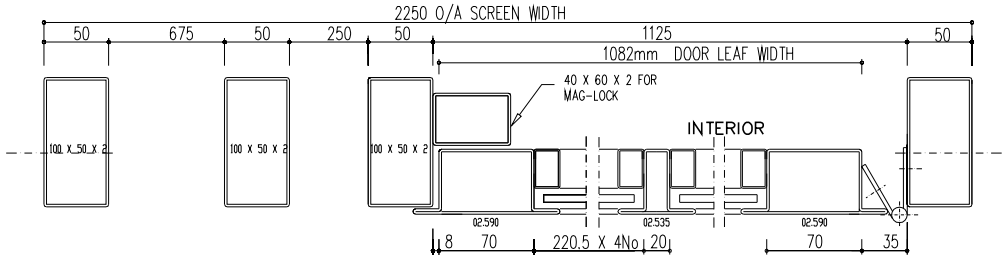

WIDTH SECTION THRO' DOOR & SIDESCREEN

NOTE. SITE SIZES TO BE CHECKED PRIOR TO MANUFACTURE

CONSULTANT LEN FEVRIER - HOMES FOR HARINGEY

THIS DRAWING IS THE PROPERTY OF MULTISTEEL LIMITED AND MUST NOT BE COPIED OR DISCLOSED TO A THIRD PARTY WITHOUT THE WRITTEN PERMISSION OF MULTISTEEL LIMITED.

REV	DETAILS	DATE
0	ORIGINAL ISSUE	25-6-14

PROJECT MANOR RD. HARINGEY N16
& PARK LANE - HARINGEY N22
HOMES FOR HARINGEY

DRAWN BY DLP	DATE 25-6-2014
SCALE NTS	APPROVED
JOB No J14097	DRG No 02

MULTISTEEL LIMITED
MULTISTEEL HOUSE
117-119 BRENT TERRACE
LONDON, NW2 1LL
TEL. 0208 208 8300
FAX. 0208 208 8209