NOTES

1. Existing loft & dormer
2. New sedum green flat roof
3. New stepped access to upper garden level
4. Dotted line denotes existing profile of existing rear/side extension and rear garden
5. New toughened glass ballustrade

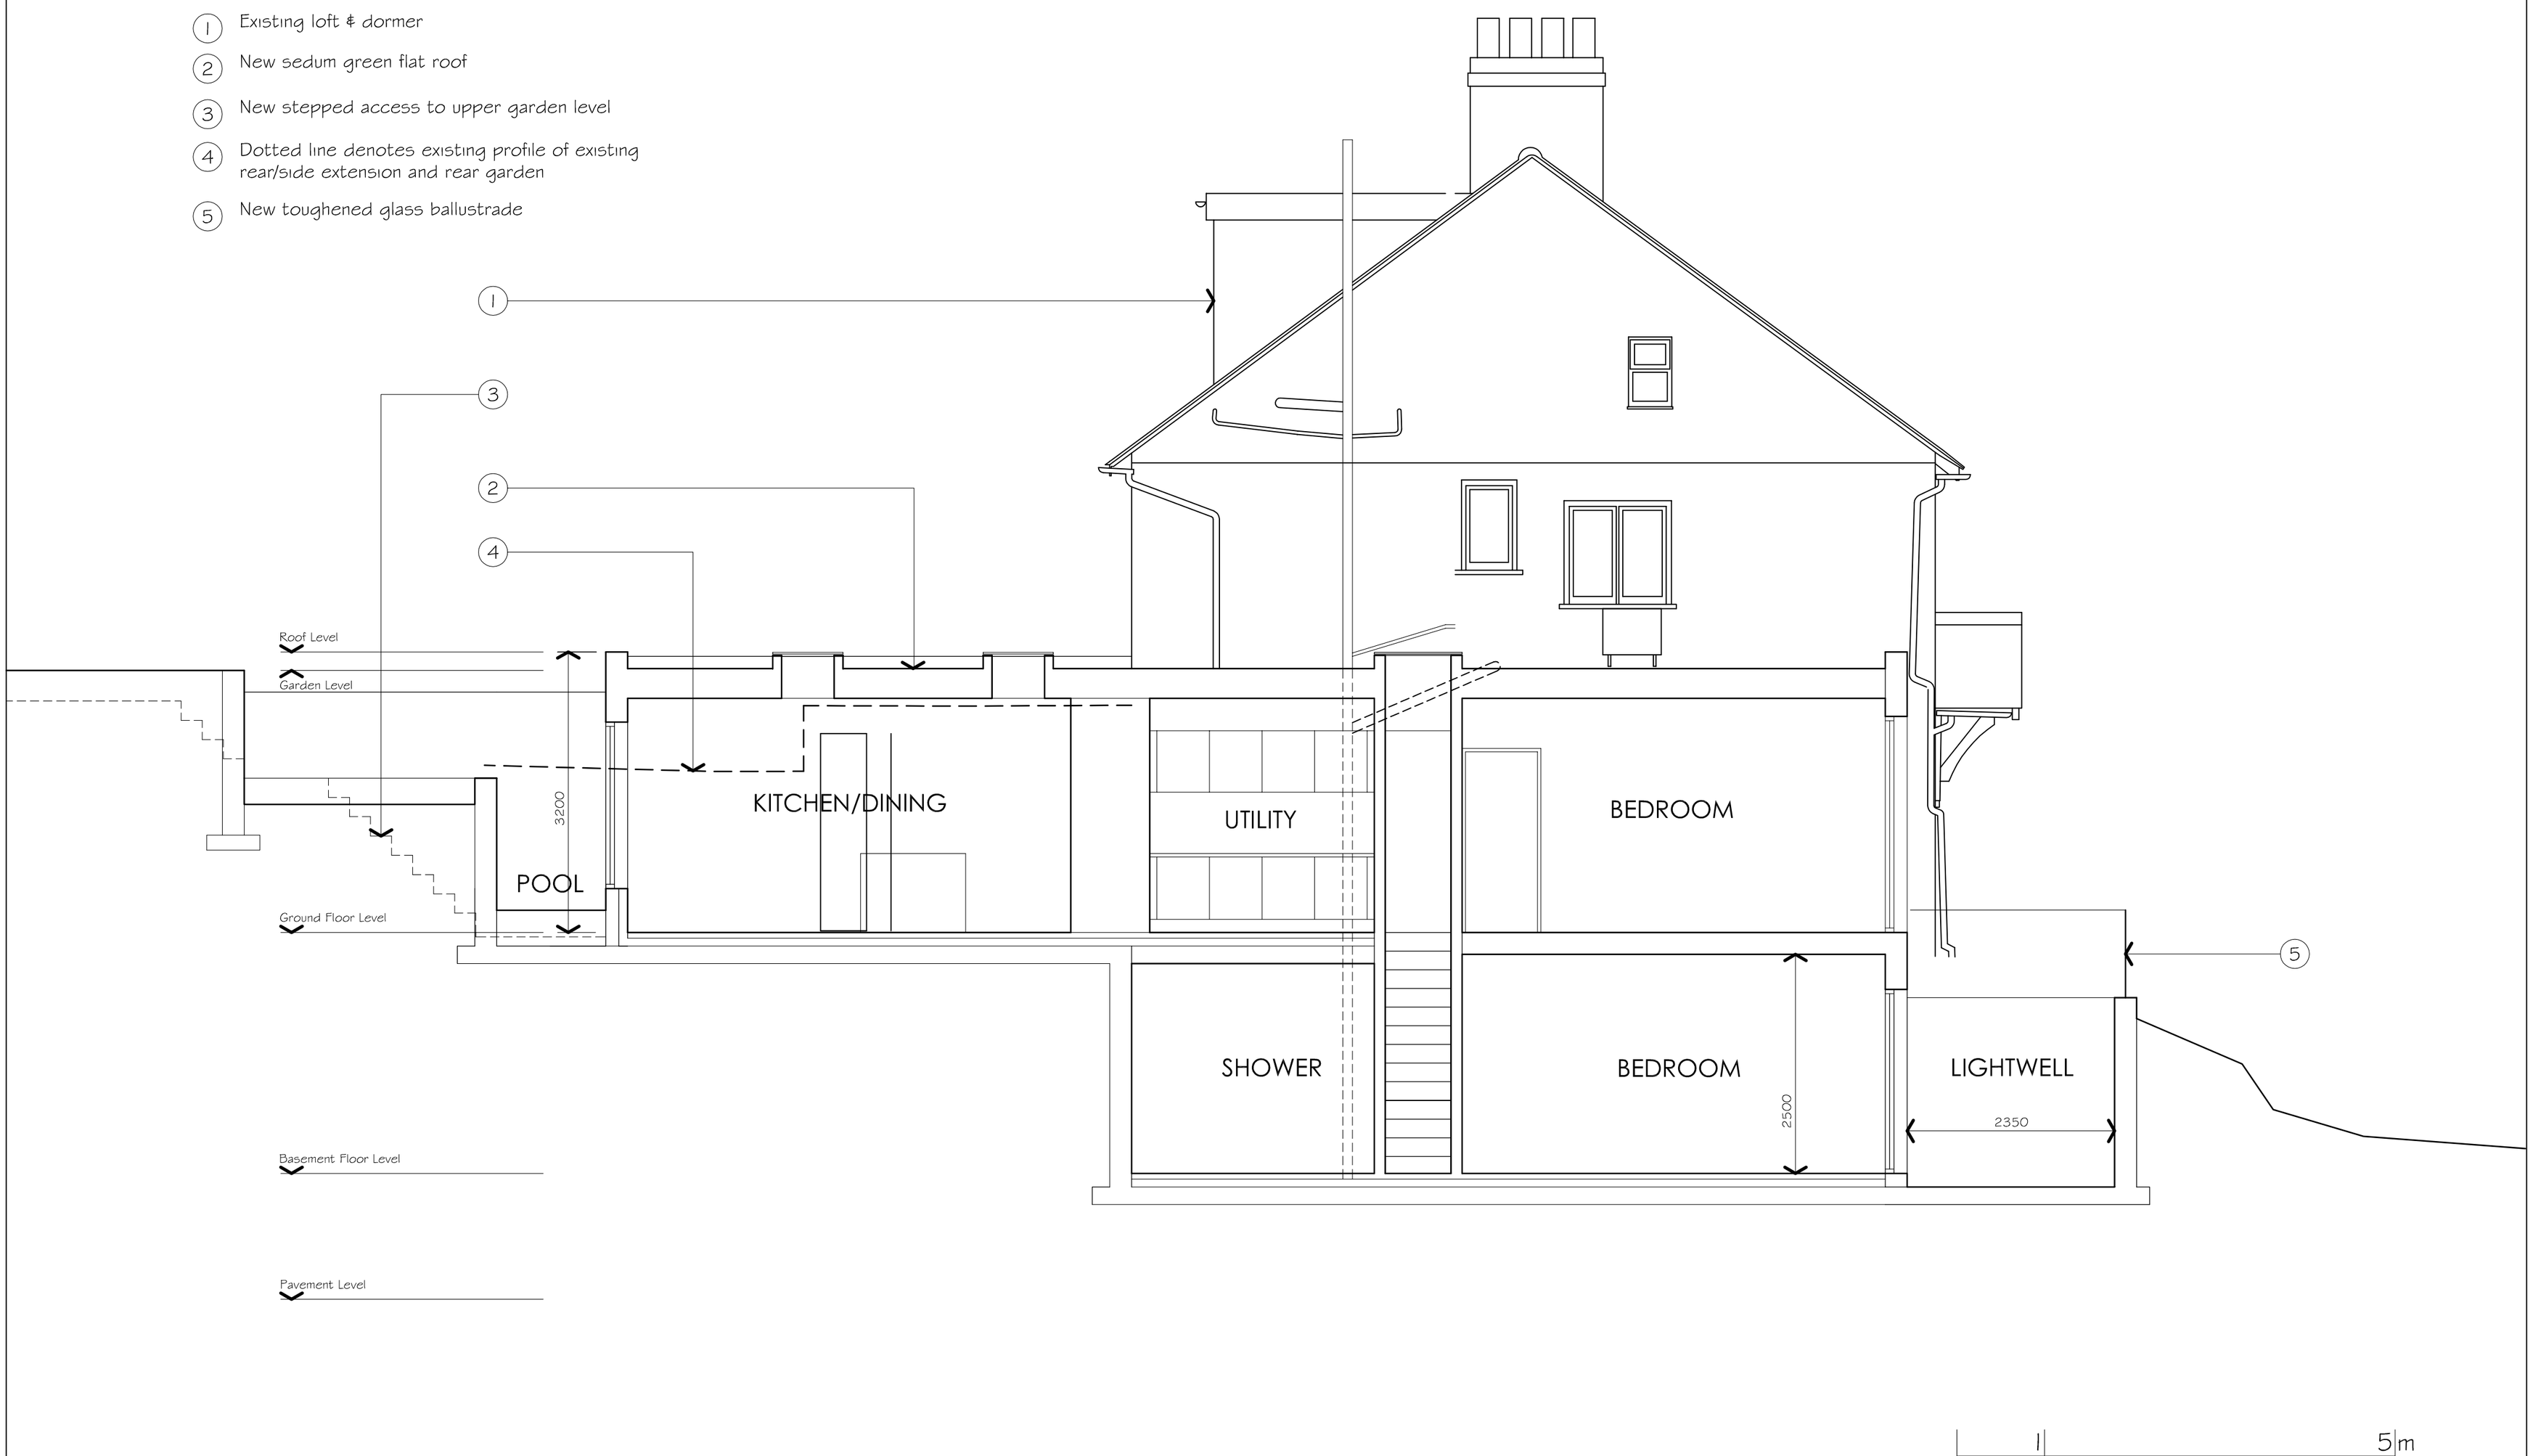

DO NOT SCALE

ALL DIMENSIONS TO BE CHECKED ON SITE

CONTRACTOR TO REPORT ANY DISCREPANCIES

THIS DRAWING IS THE PROPERTY & COPYRIGHT OF STRANGE ASSOCIATES AND SHALL NOT BE COPIED OR USED WITHOUT THEIR PERMISSION

Date	Rev	Revision	Date	Rev	Revision

Project: 33 Priory Gardens, London N6

Drawing Title: Proposed Section BB

Scale: 1:50@A2 | Date: Jan 2015 | Dwg No: 1241(P)12 | Rev: _

strangeassociates
identity & place

e design@strange-associates.co.uk
t 07932-010766