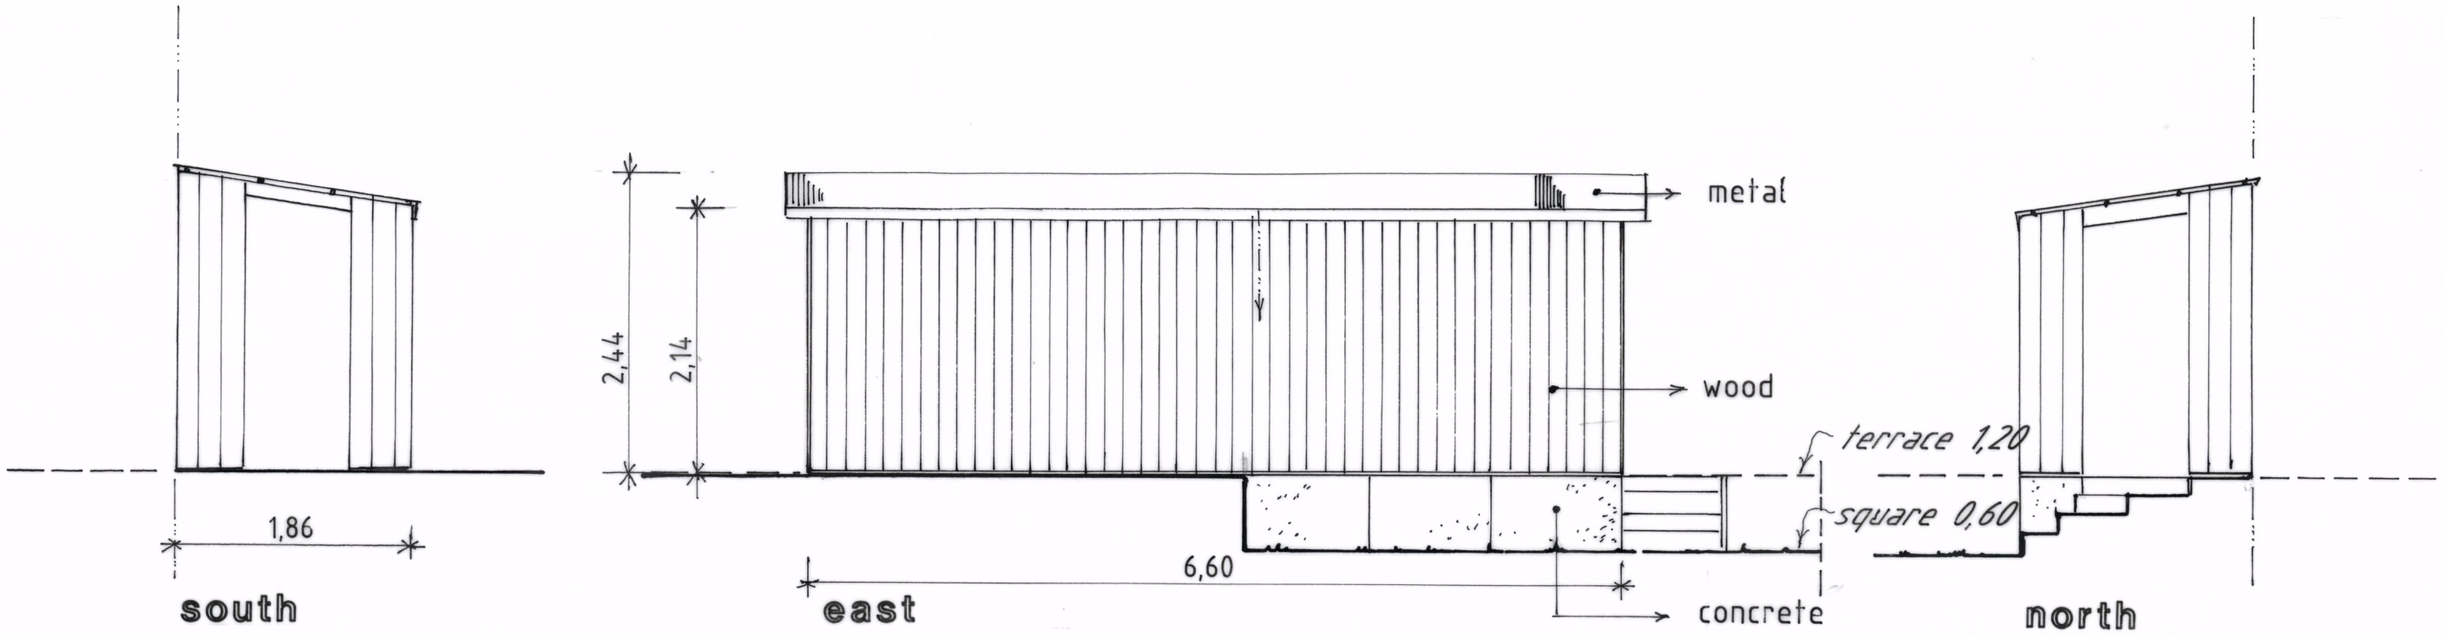
1,86
south
2,44
2,14
metal
wood
terrace 1,20
square 0,60
6,60
concrete
east
north