NO DIMENSIONS TO BE SCALED FROM THIS DRAWING

This drawing is issued for the sole and exclusive use of the named recipient. Distribution to any third party is on the strict understanding that no liability is accepted by Pick Everard for any discrepancies, errors or omissions that may be present, and no guarantee is offered as to the accuracy of information shown

CDM - RESIDUAL RISKS

The following are considered to be significant risks relevant to this drawing, which could not be fully mitigated or removed through design. Further possible control measures have been identified within the Design Risk Assessments which may help to mitigate these and other identified risks further during the construction / maintenance process;

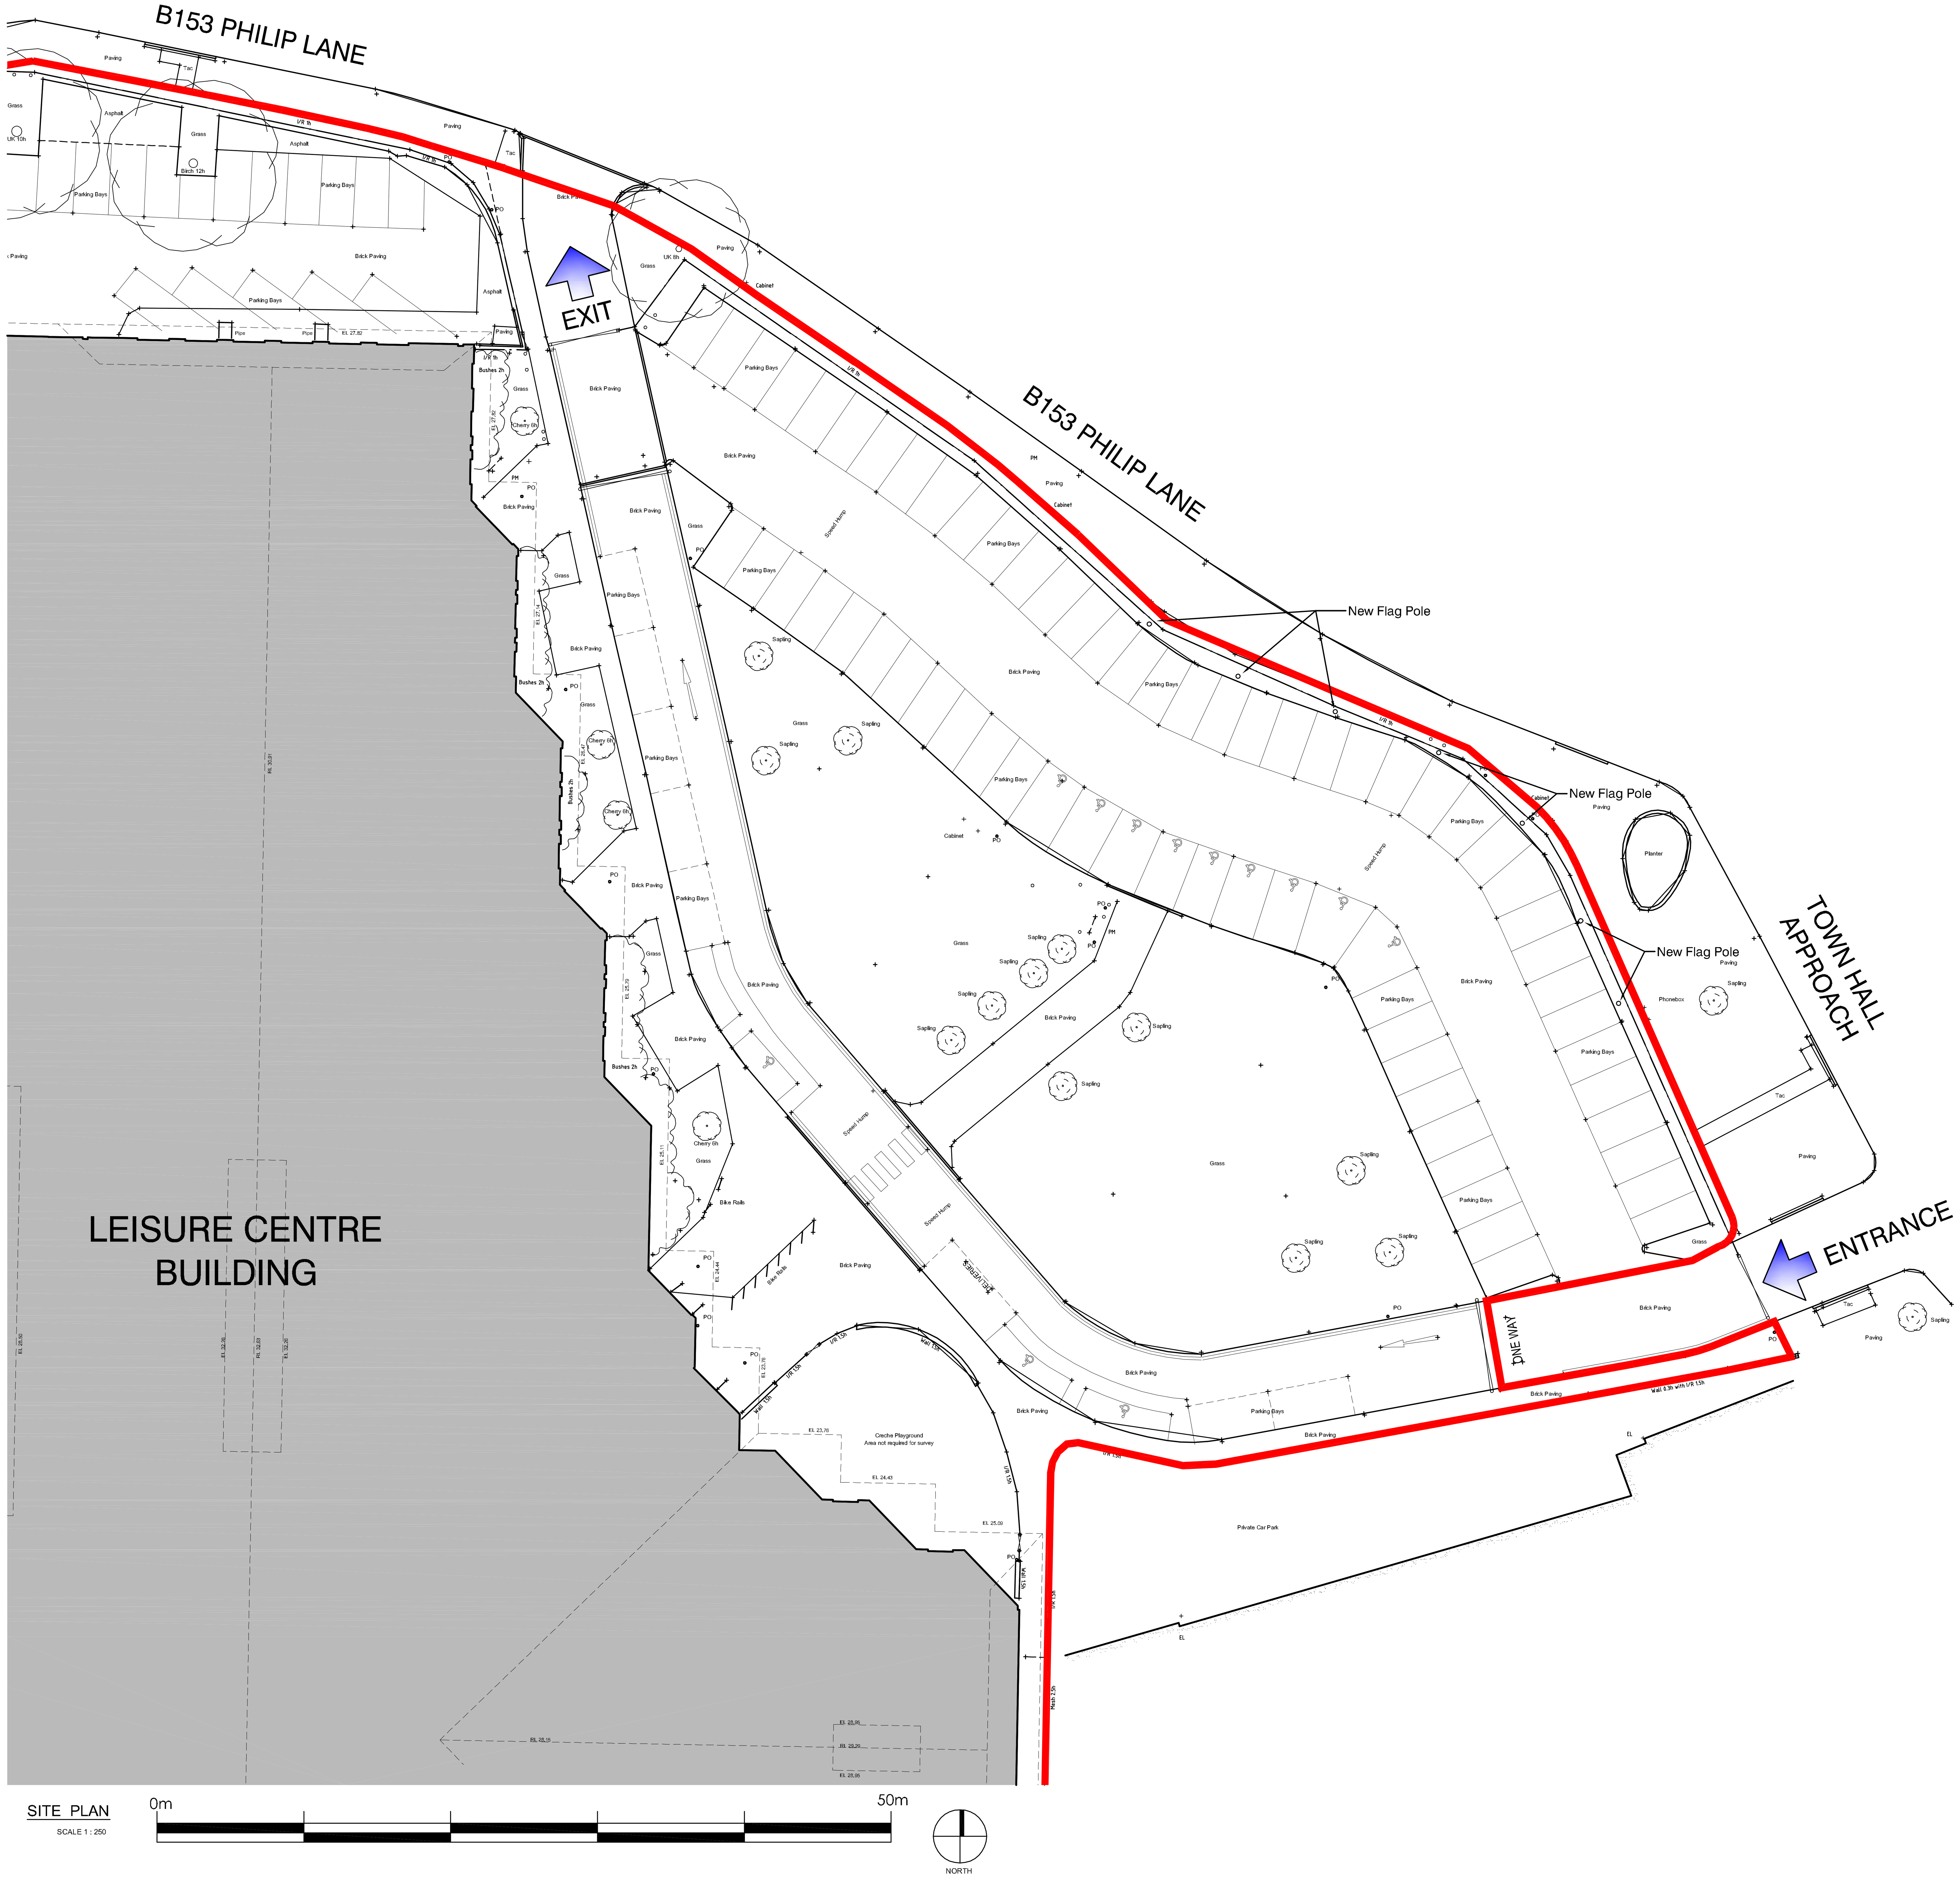

SITE PLAN
SCALE 1 : 250

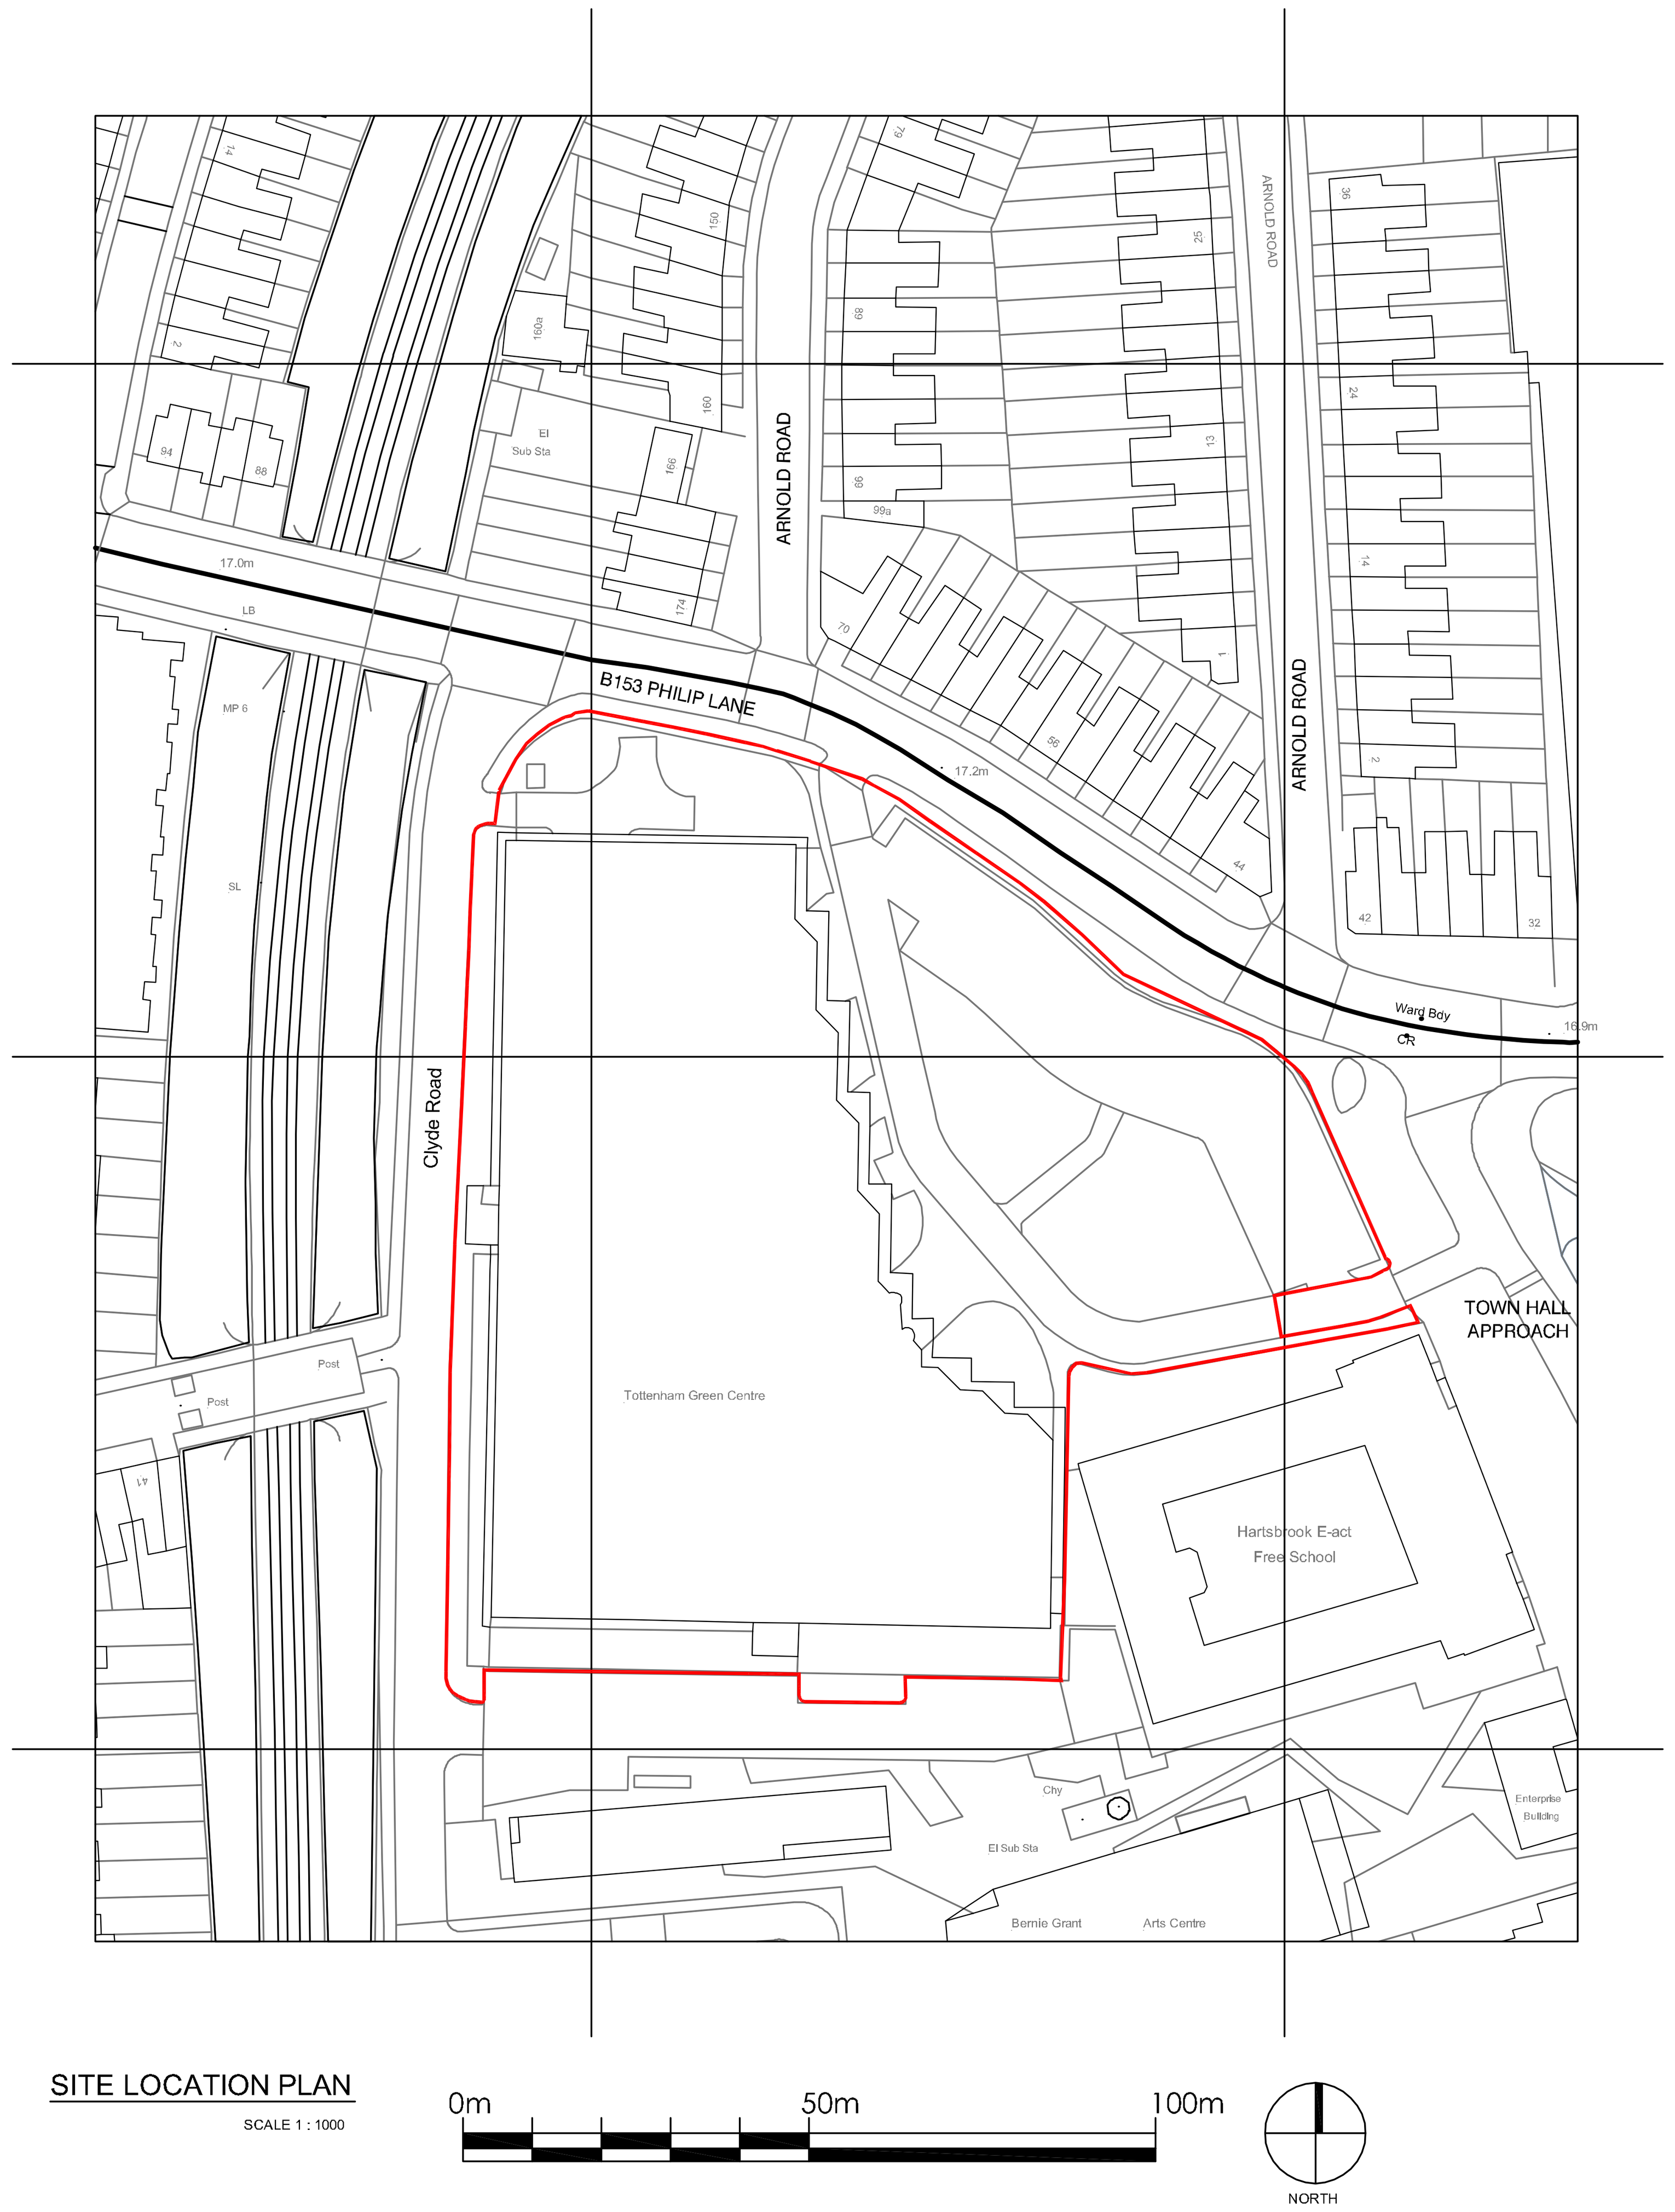

SITE LOCATION PLAN
SCALE 1 : 1000

A	Planning Issue	08.05.15	JA	KP
Revisions		Date	Drawn	Chk'd

CLIENT
Fusion Lifestyle

Architects
Consulting Engineers
Project Managers
Surveyors
PICK EVERARD
Weaver House
9 Looms Lane
Bury St Edmunds
Suffolk
IP33 1HE
Phone 01284 760331
Fax 01284 761433
buryoffice@pickeverard.co.uk
www.pickeverard.co.uk

PROJECT
Tottenham Green
Leisure Centre

DRAWING TITLE	PICK EVERARD PROJECT No.
Signage Application Site & Location Plan	**120820**
	SCALE - unless otherwise stated 1:1000 & 1:250 at A1
	STATUS: P / PURPOSE OF ISSUE: PLANNING

DRAWING NUMBER	REV
000-PE-XX-FF-DR-A-1000	**A**