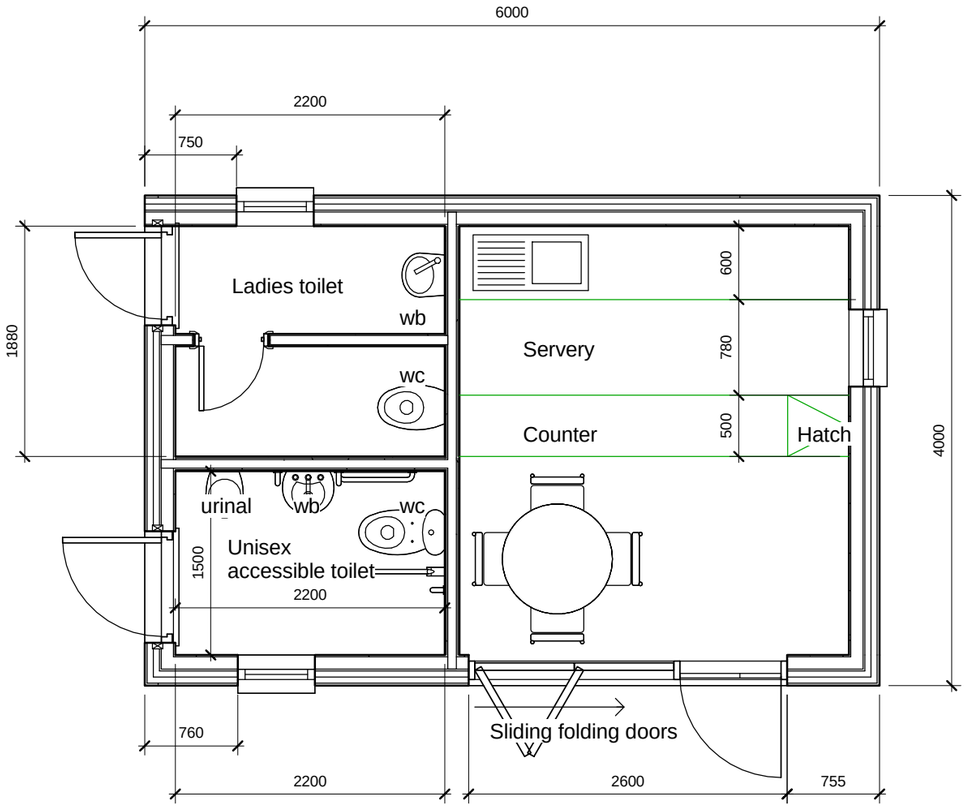


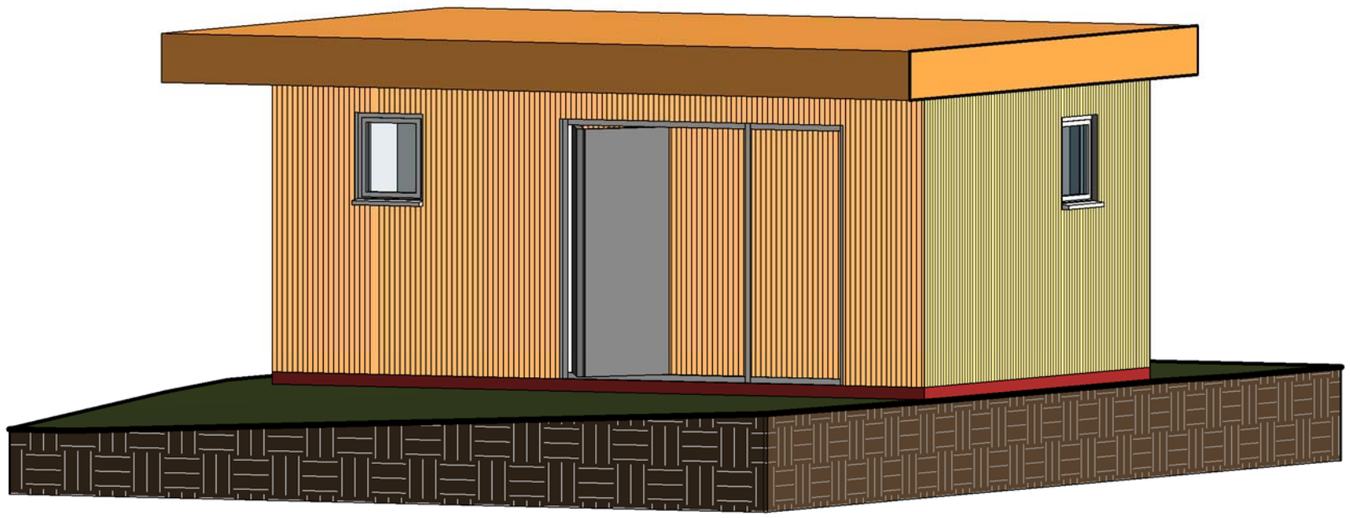

## 1 Level 0

1 : 50

## 2 {3D}

MUSWELL HILL GOLF CLUB

RHODES AVENUE, N22
7UT

HALFWAY HOUSE

PLAN & VIEW

Scale: 1 : 50 @ A3

Date: 29/01/15

Drawing No.: A101

Rev: