Drg.No.1/10 D

Upper Flat, 101 Weston Park, N8

this drawing shows the general layout of a scheme and anyone using its content must satisfy themselves as to its accuracy for the use of any of the information they take from it or assume by using it.

drawing revised to show existing arrangement of ground floor as measured on site and as set out in revised existing fire escaping construction and lobby arrangement measured 17/12/2013

alterations made after pre app site visit Notice served on neighbours 24/02/2015 and garden location 30/10/2015

this scale bar shows rectangles that are
1000mm by 250mm
at 1:100 when printed at A2 set to no scale using Adobe settings
and at 1:50 when printed at A0 ditto

This drawing has been produced by
Dr Bill Thompson architect
1 Aldeck House
Cranmore Road
Bamsbury Estate
London N1 0UE
Bill@thompsonarch.info
not to be used without a license

Existing and Proposed Ground Floor

changes on the ground floor will be limited to internal changes as may be required by means of escape in case of fire to be upgraded to relevant requirements for health and safety

NORTH

Mayfield Road

note rear of site faces flank wall of Mayfield St. terrace buildings

sun roof

existing ground floor garden extension

Scale Bar
0
1000mm
2000mm
3000mm
4000mm
5000mm
0
250mm
500mm

no changes to ground floor front elevation

101

this drawing shows the general layout of a scheme
and anyone using its content
must satisfy themselves as to fitness and accountability
for the use of any of the information
they take from it or assume by using it.

alterations made after pre app site visit
to show existing and proposed floor
and garden location 30/10/2015

Drg.No.2/10/D

Upper Flat, 101 Weston Park, N8

this scale bar shows rectangles that are
1000mm by 250mm
at 1:100 when printed at A2 set to no scale using Adobe settings
and at 1:50 when printed at A0 ditto

This drawing has been produced by
Dr Bill Thompson architect
1 Aldeck House
Caversham Road
Barnsbury Estate
London N1 0UE
bill@thompsonarch.info
not to be used without a license

Existing First Floor

**changes on the first floor
will be limited to the provision
of a staircase to access
the mezzanine and roof space**

NORTH

Mayfield Road

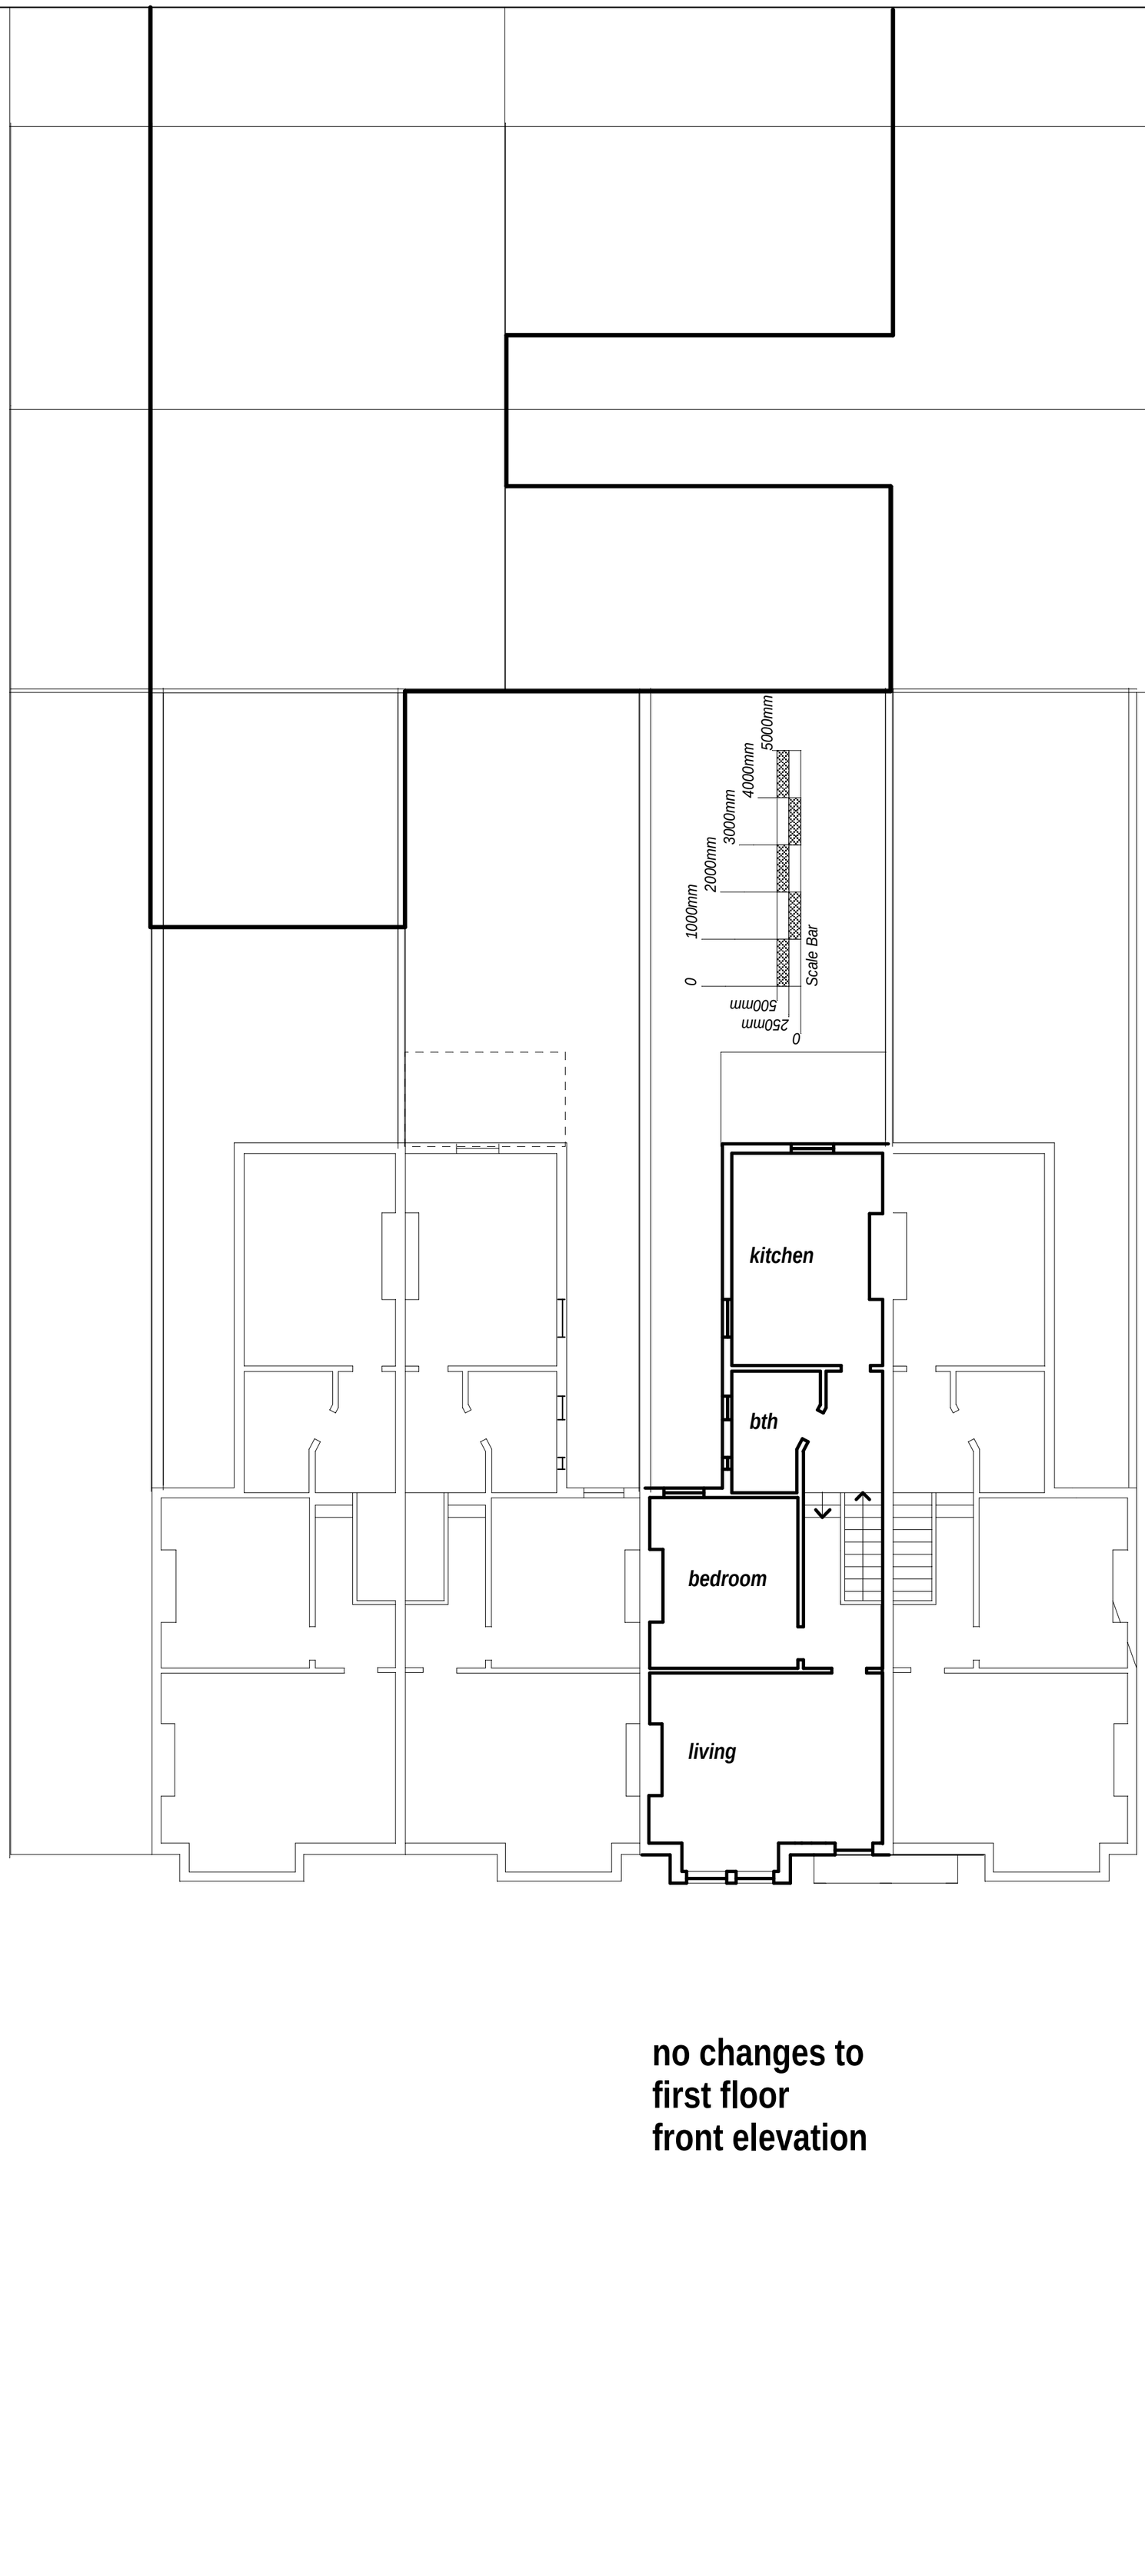

**no changes to
first floor
front elevation**

this drawing shows the general layout of a scheme
and anyone using its content
must satisfy themselves as to accuracy
for the use of any of the information
they take from it or assume by using it.

alterations made after pre app site visit
shown on proposed ground floor
and garden location 30/10/2015

Drg.No.3/10/D

Upper Flat A, 101 Weston Park, N8

this scale bar shows rectangles that are
1000mm by 250mm
at 1:100 when printed at A2 set to no scale using Adobe settings
and at 1:50 when printed at A0 ditto

This drawing has been produced by
Dr Bill Thompson architect
1 Aldeck House
Commerce Road
Barnsbury Estate
London N1 0UE
bill@thompsonarchitect.info
not to be used without a license

Proposed First Floor

Mayfield Road

NORTH

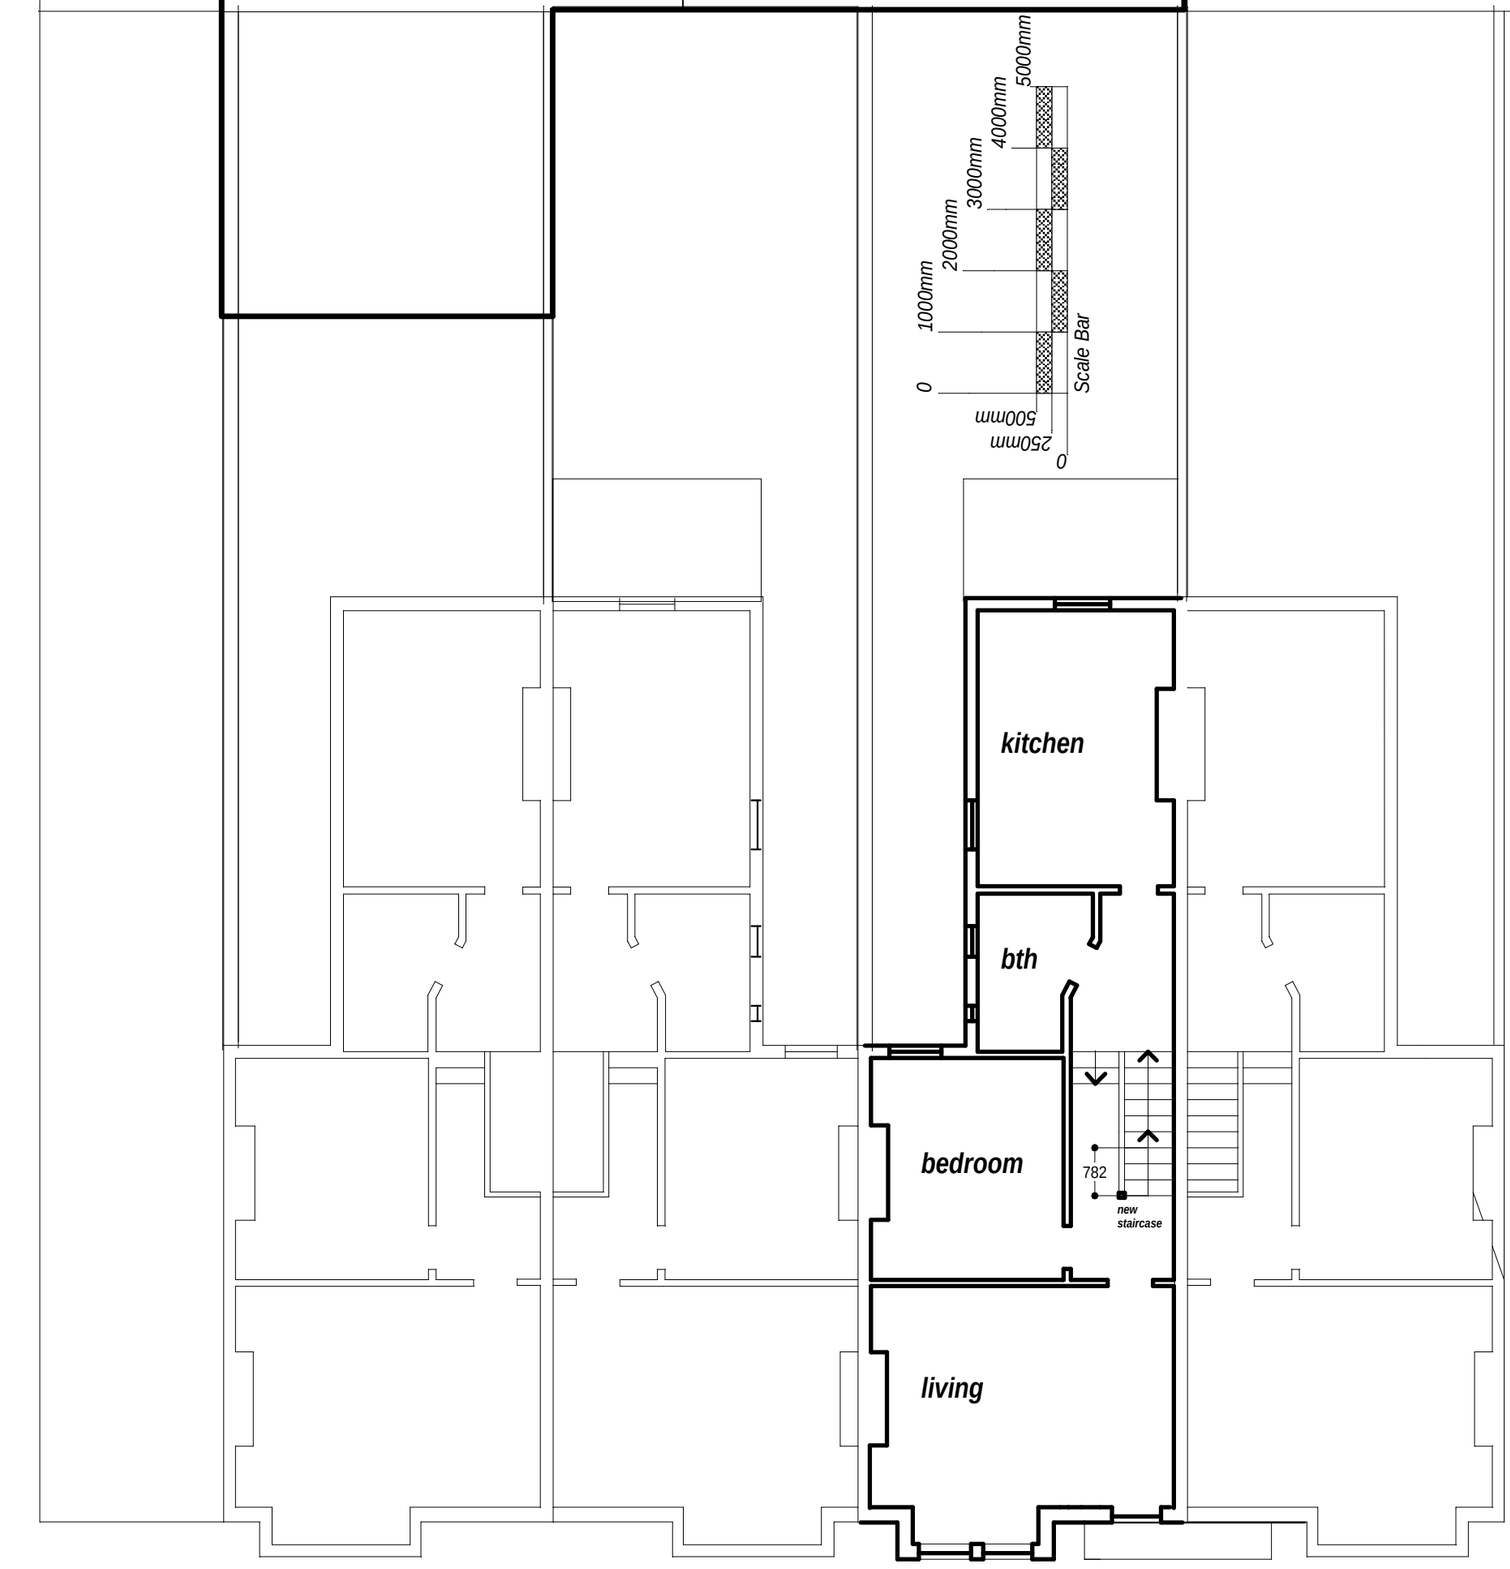

no changes to
first floor
front elevation

this drawing shows the general layout of a scheme
and anyone using its content
must satisfy themselves as to its fitness and accountability
for the use of any of the information
they take from it or assume by using it.

bathroom altered and front glazing
removed 17th May 2014

alterations made after pre app site visit
shower room added and ground floor
and garden location 30/10/2015

Drg.No.4/10/D

Upper Flat, 101 Weston Park, N8

this scale bar shows rectangles that are
1000mm by 250mm
at 1:100 when printed at A2 set to no scale using Adobe settings
and at 1:50 when printed at A0 ditto

This drawing has been produced by
Dr Bill Thompson architect
1 Aldeck House
Commerce Road
Barnsbury Estate
London N1 0UE
bill@thompsonarchitect.info
not to be used without a license

Proposed Second Floor [Roof Space]

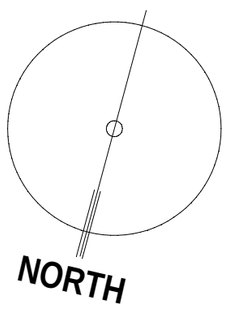

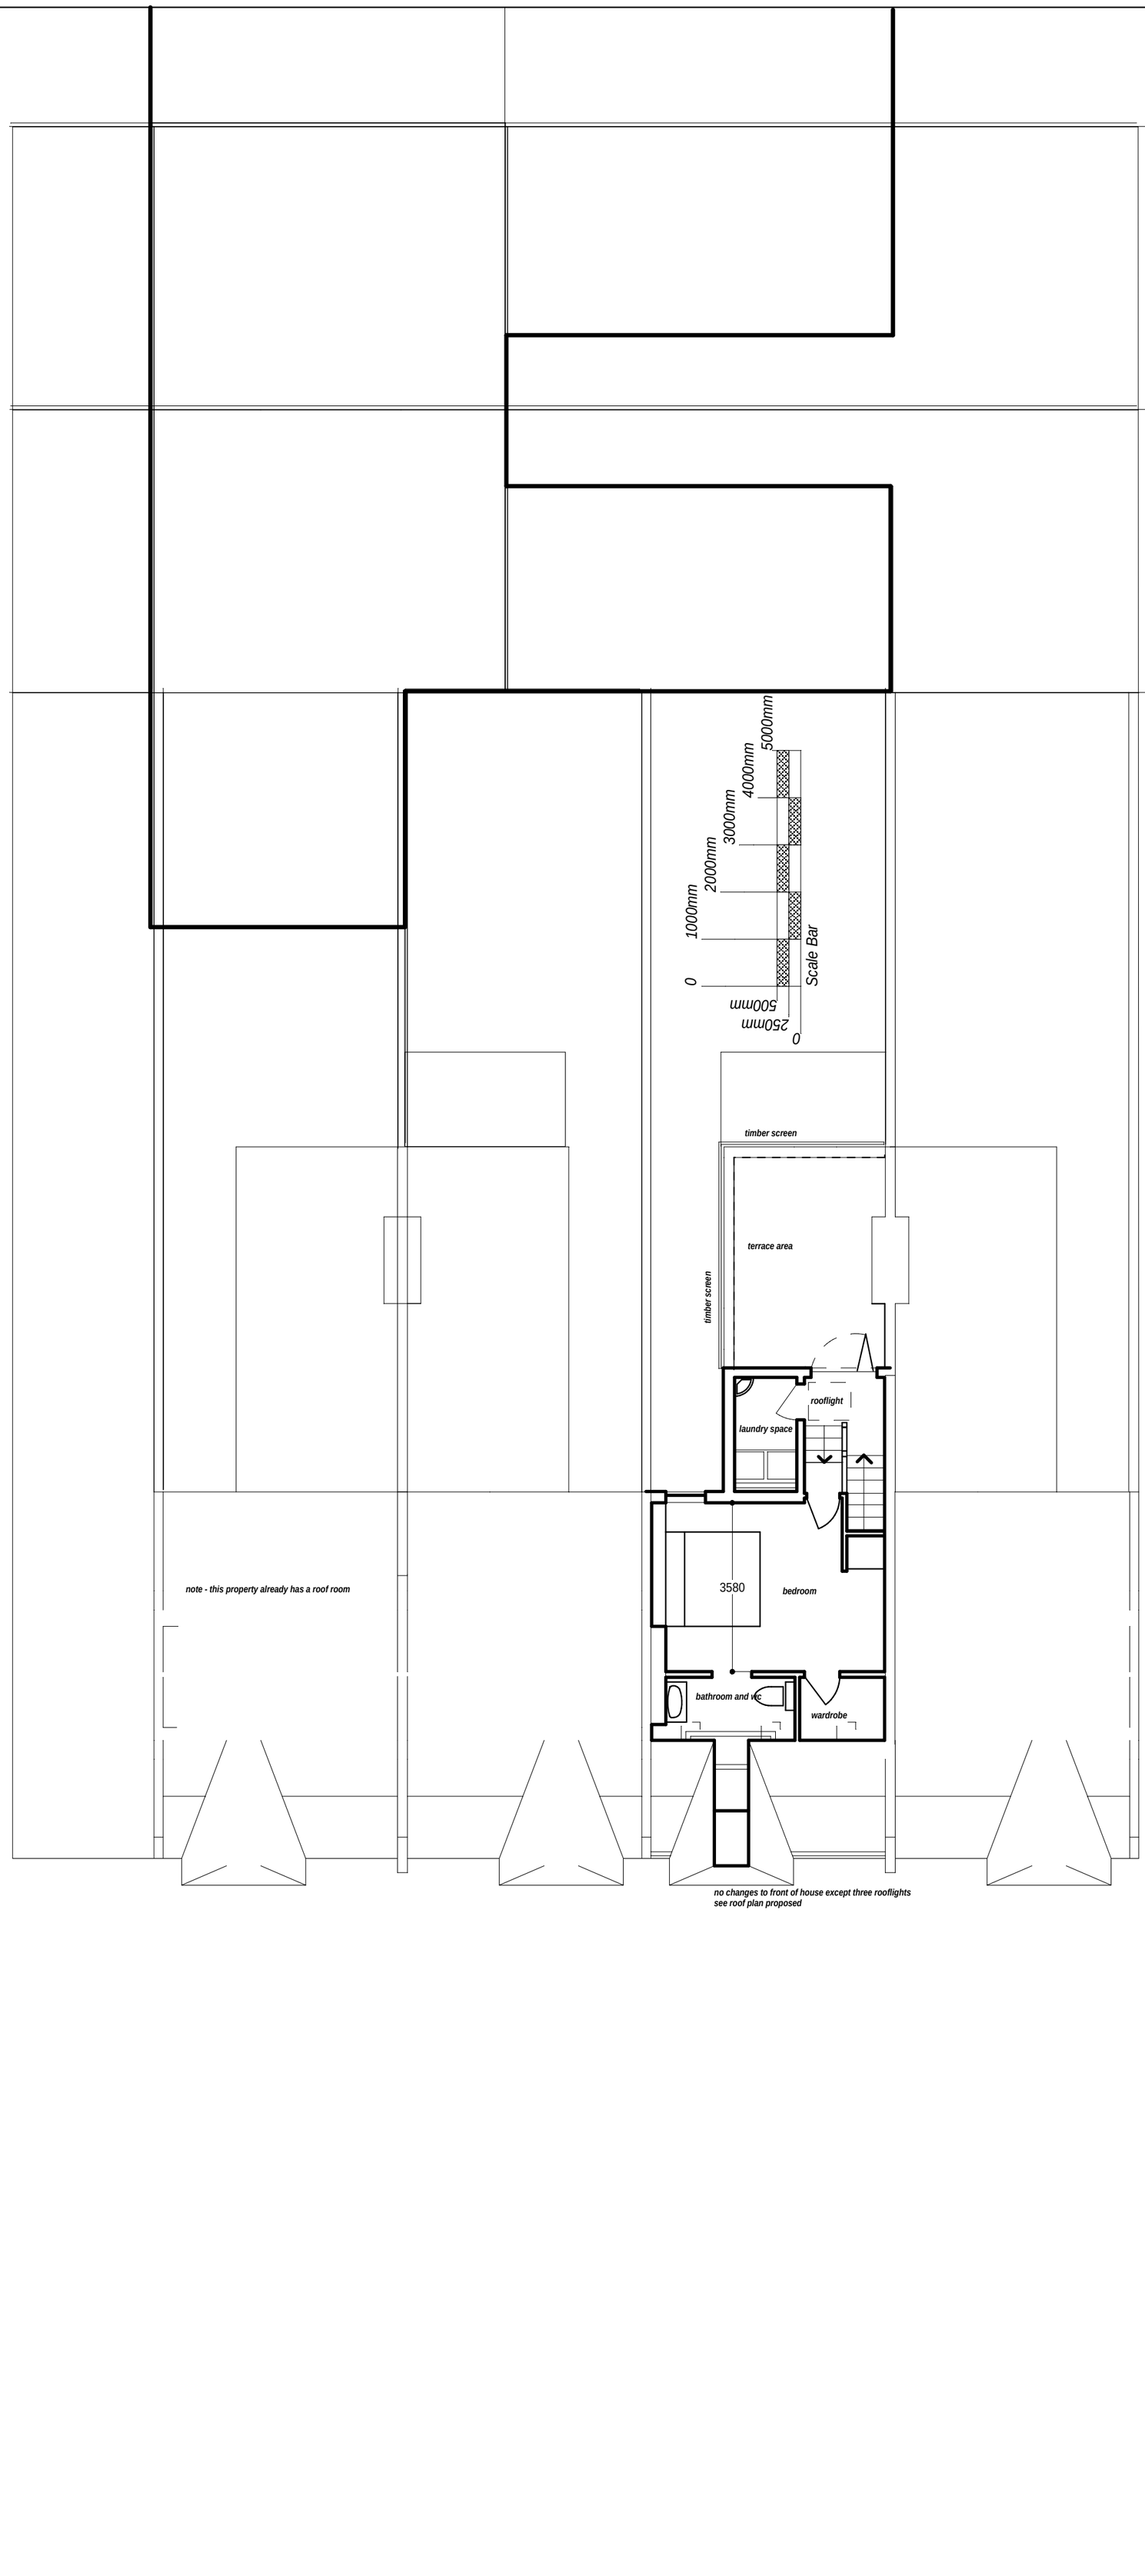

this drawing shows the general layout of a scheme
and anyone using it is content
that they accept full responsibility
for the use of any of the information
they take from it or assume by using it.

drawing revised to show preferred
arrangement of proposed roof
to provide for restricted
insulation 21/04/2014

alterations made after pre app site visit
extension reduced in depth at upper floor
and garden location 30/10/2015

Drg.No.5/10/D dimensions & scale bar added

Upper Flat, 101 Weston Park, N8

this scale bar shows rectangles that are
1000mm by 250mm
at 1:100 when printed at A2 set to no scale using Adobe settings
and at 1:50 when printed at A0 ditto

This drawing has been produced by
Dr Bill Thompson architect
1 Aldeck House
Cranleigh Road
Barnsbury Estate
London N1 0UE
bill@thompsonarchitect.info
not to be used without a license

Existing and Proposed Rear Elevations and Roof Plan

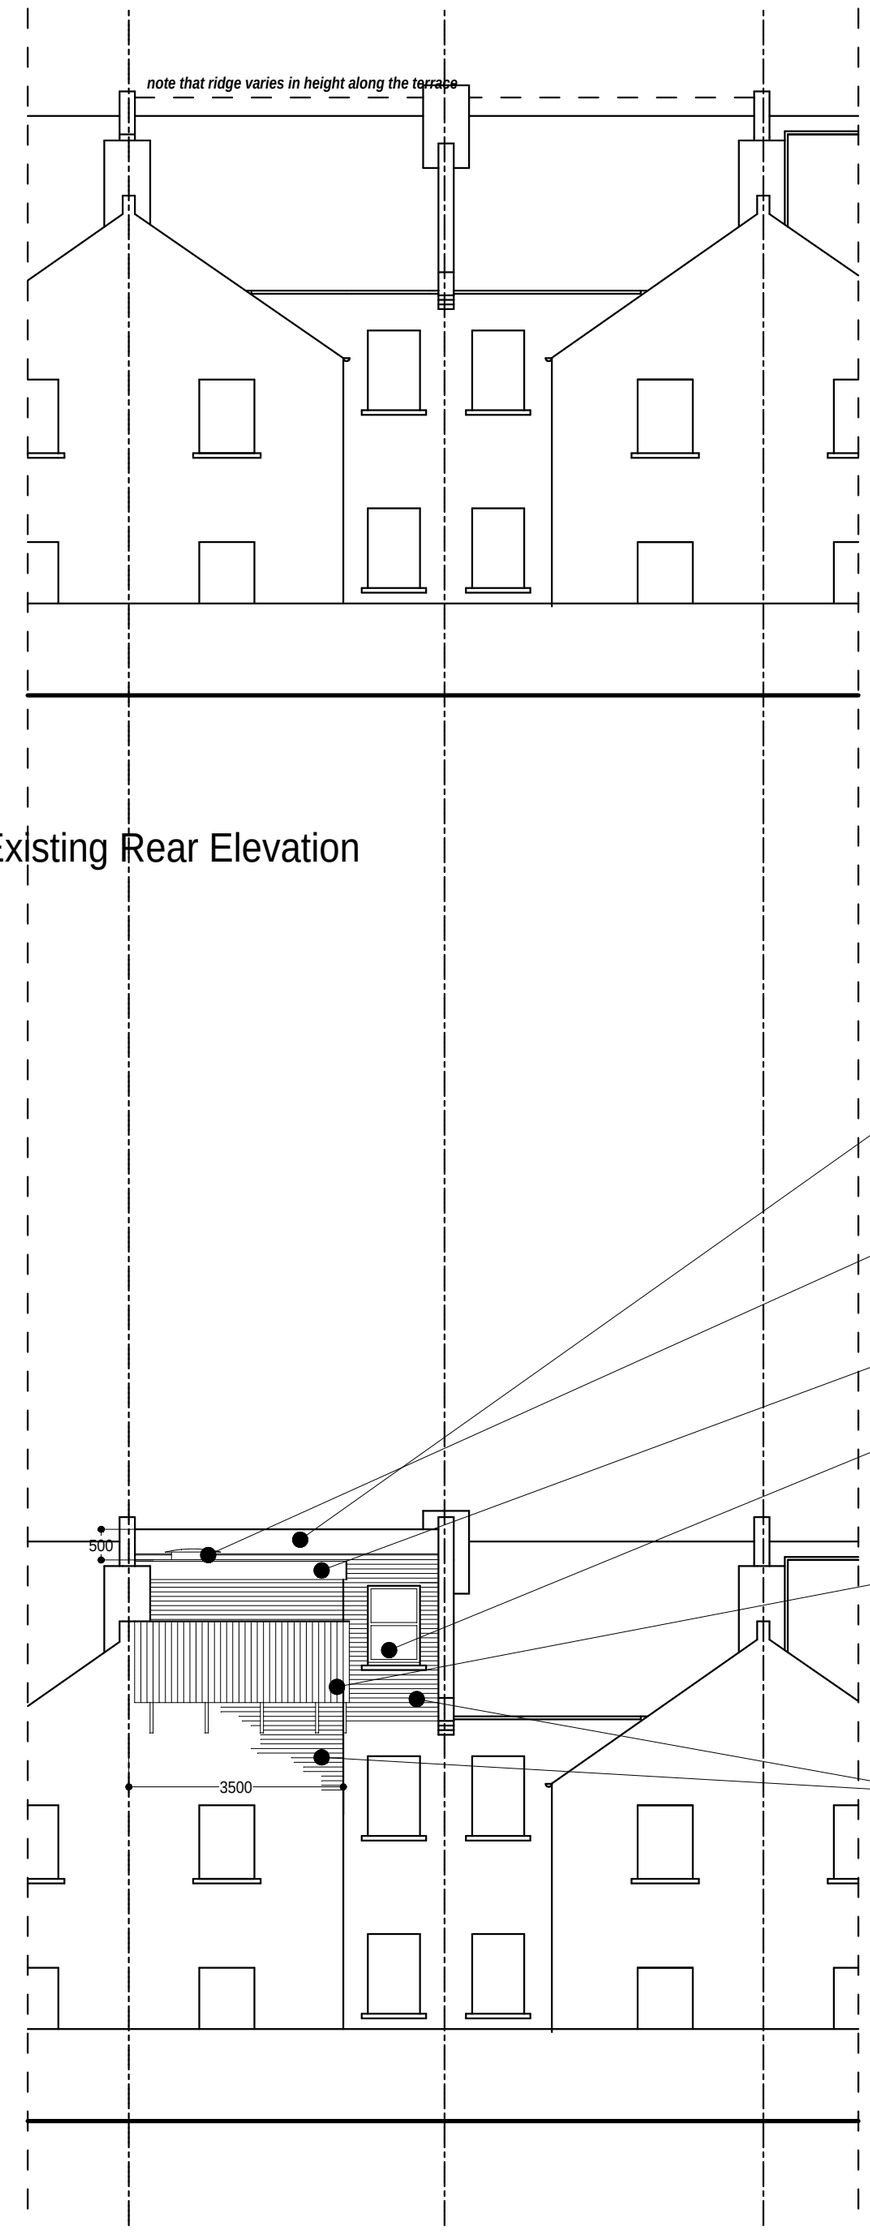

Existing Rear Elevation

Proposed Rear Elevation

Proposed Roof Plan

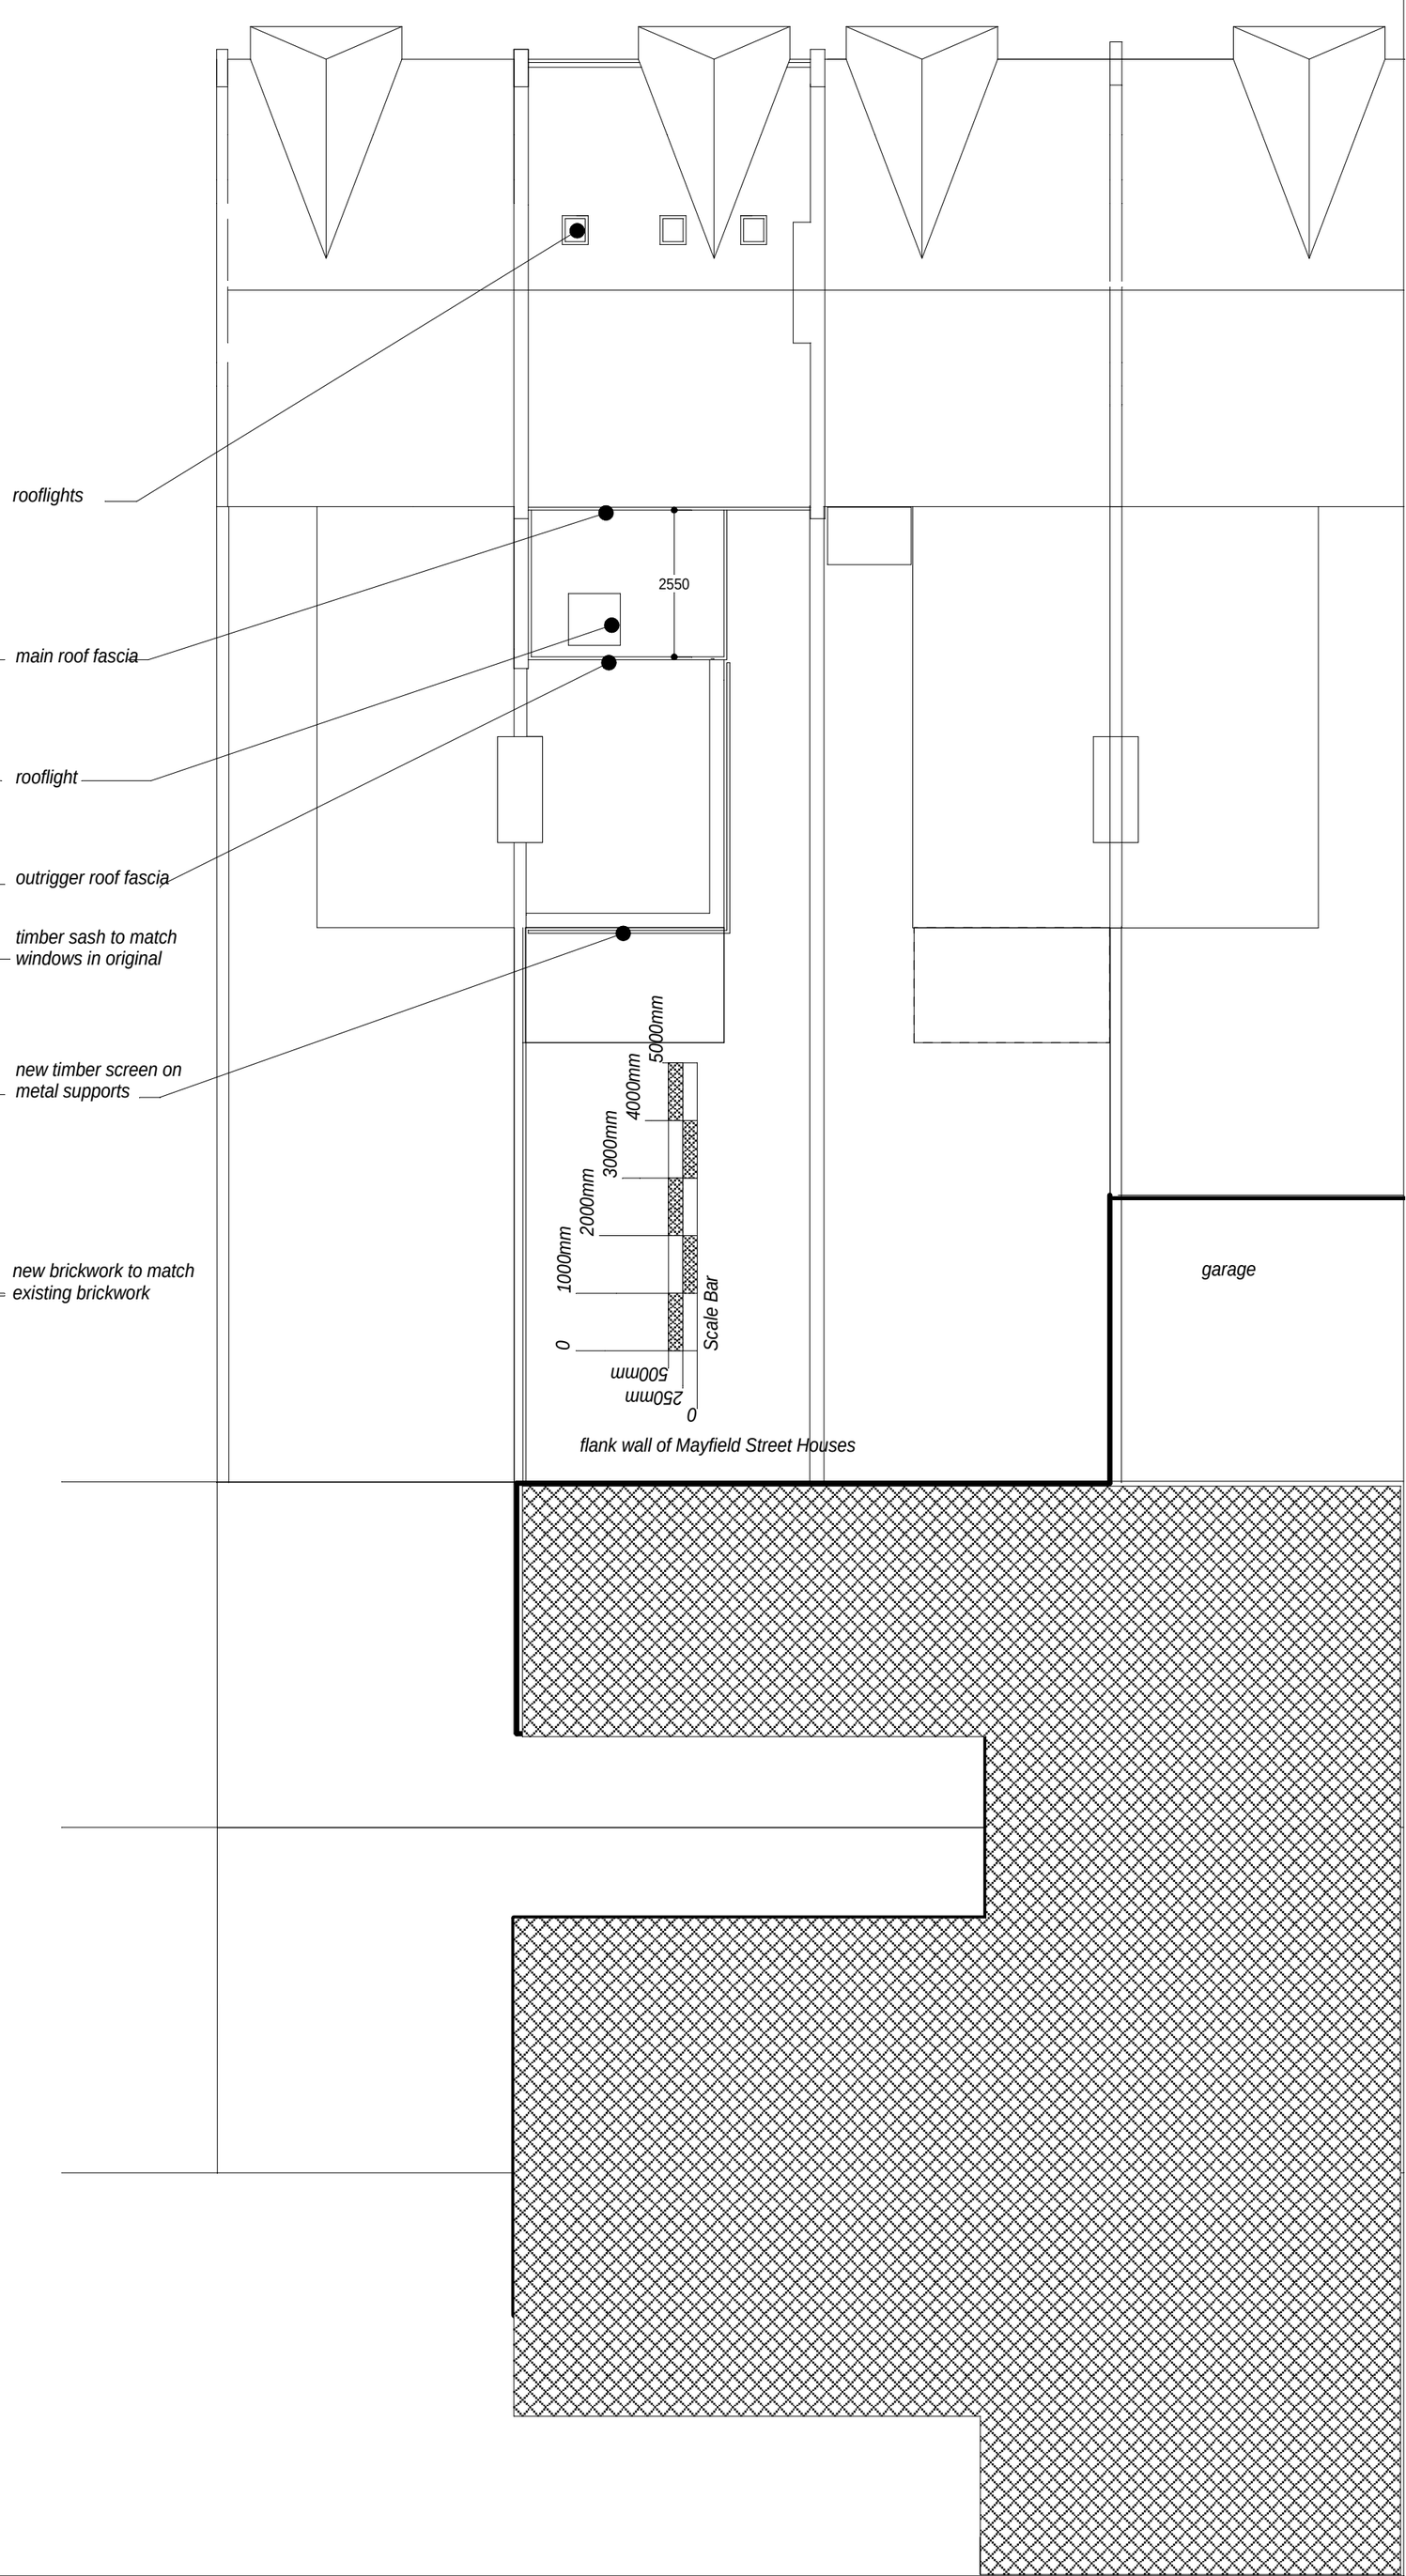

this drawing shows the general layout of a scheme
and anyone using its content
must satisfy themselves as to accuracy and accountability
for the use of any of this information
they take from it or assume by using it.

drawing revised to show preferred
arrangement of proposed roof
to rear added 16/05/2014
insulation 21/04/2014

drawing revised to show no alteration
to dormer/bay roof [remains slated]
07/06/2014

Drg.No.6/10/D dimensions and scale bar added

Upper Flat, 101 Weston Park, N8

this scale bar shows rectangles that are
1000mm by 250mm
at 1:100 when printed at A2 set to no scale using Adobe settings
and at 1:50 when printed at A0 ditto

This drawing has been produced by
Dr Bill Thompson architect
1 Aldeck House
Caversham Road
Barnsbury Estate
London N1 0UE
bill@thompsonarchitect.info
not to be used without a license

Existing and Proposed Front Elevations



Existing Front Elevation



Proposed Front Elevation

this drawing shows the general layout of a scheme as granted permission and is not a detailed survey. No responsibility and accountability for the use of any of the information they take from it or assume by using it.

alterations made after pre app site visit showing existing extended ground floor and garden location 30/10/2015

Drg.No.7/10/D scale bar added

Upper Flat, 101 Weston Park, N8

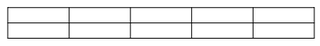

this scale bar shows rectangles that are 1000mm by 250mm at 1:100 when printed at A2 set to no scale using Adobe settings and at 1:50 when printed at A0 ditto

Existing Short and Long Stair Sections

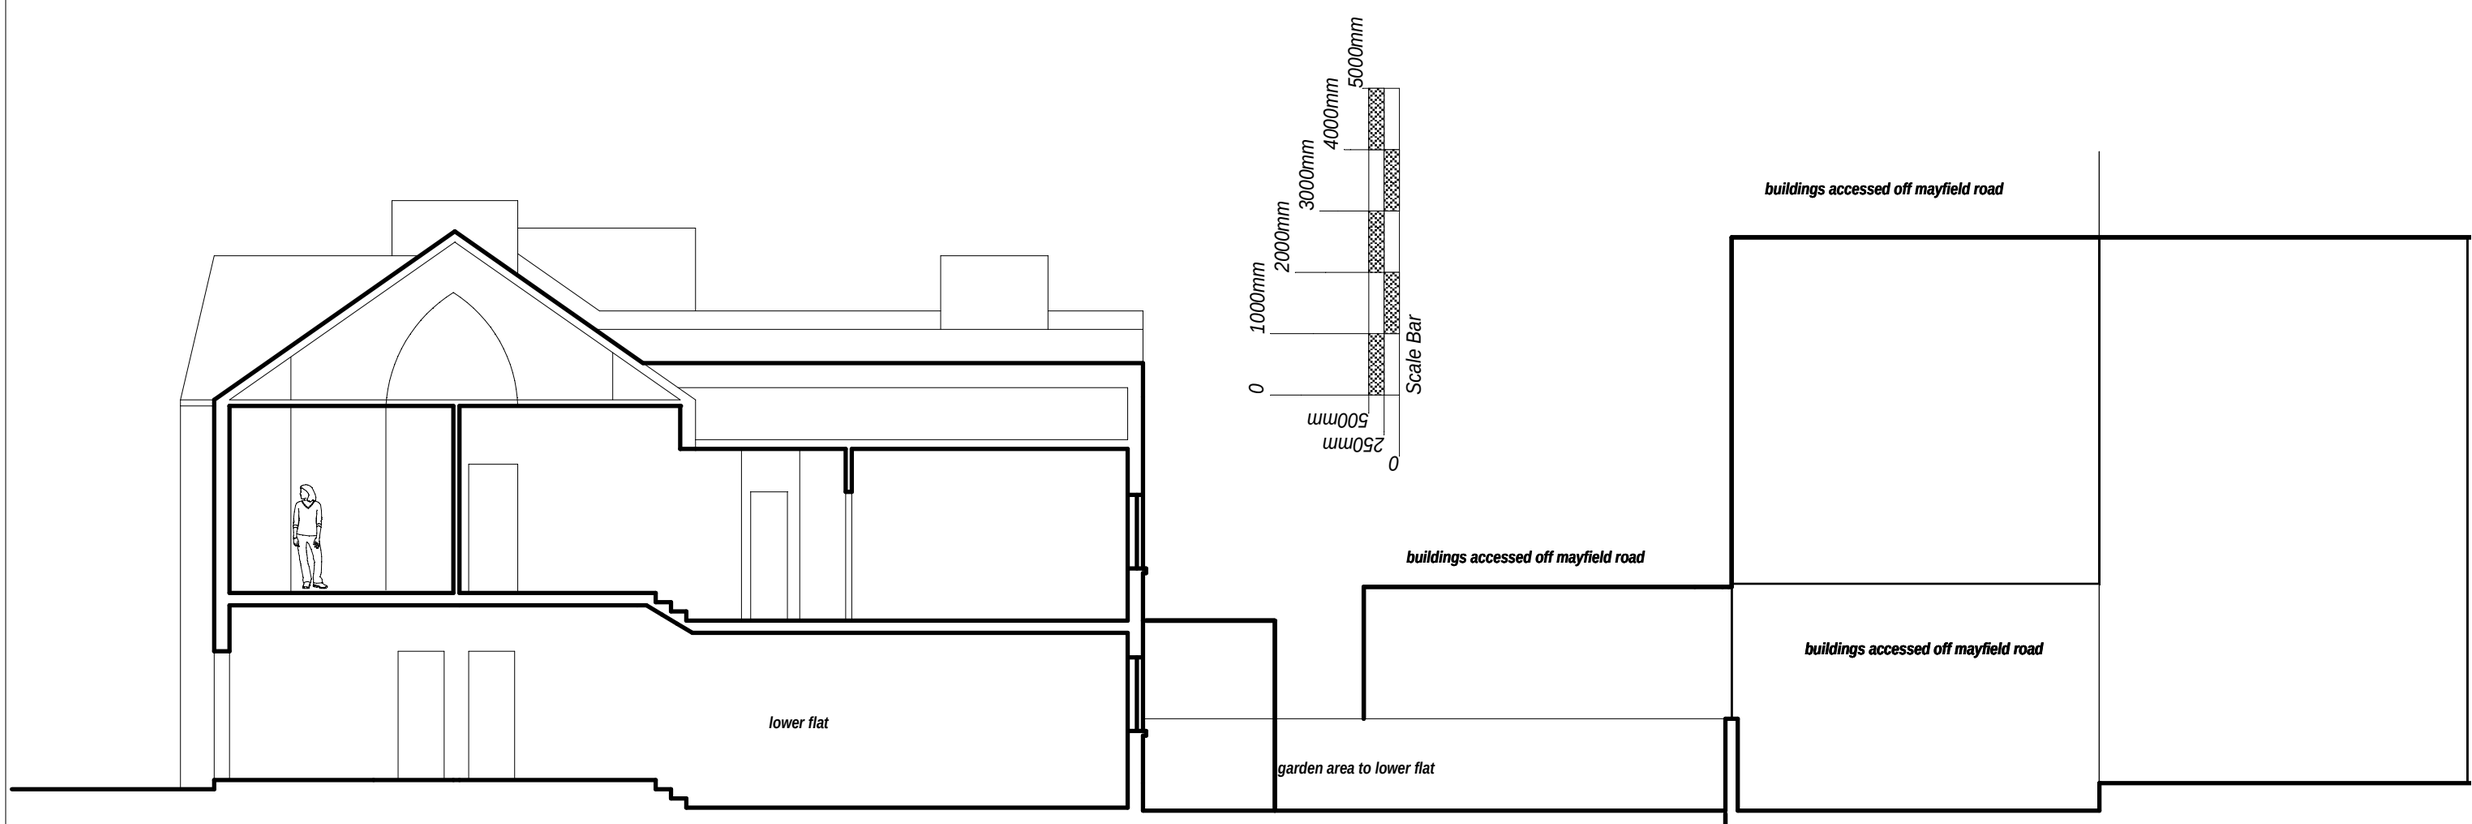

Existing Short Stair Section A

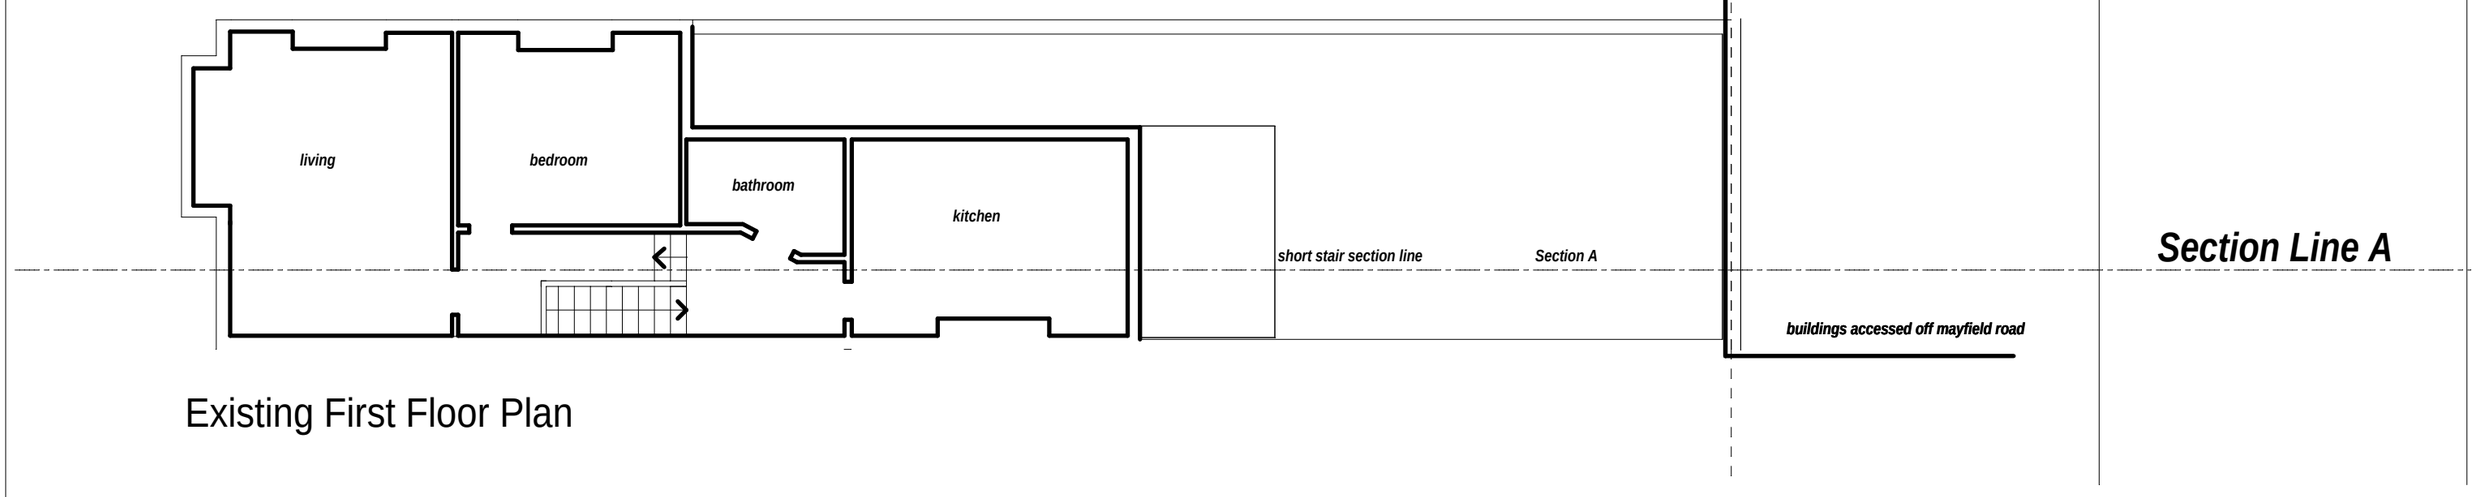

Existing First Floor Plan

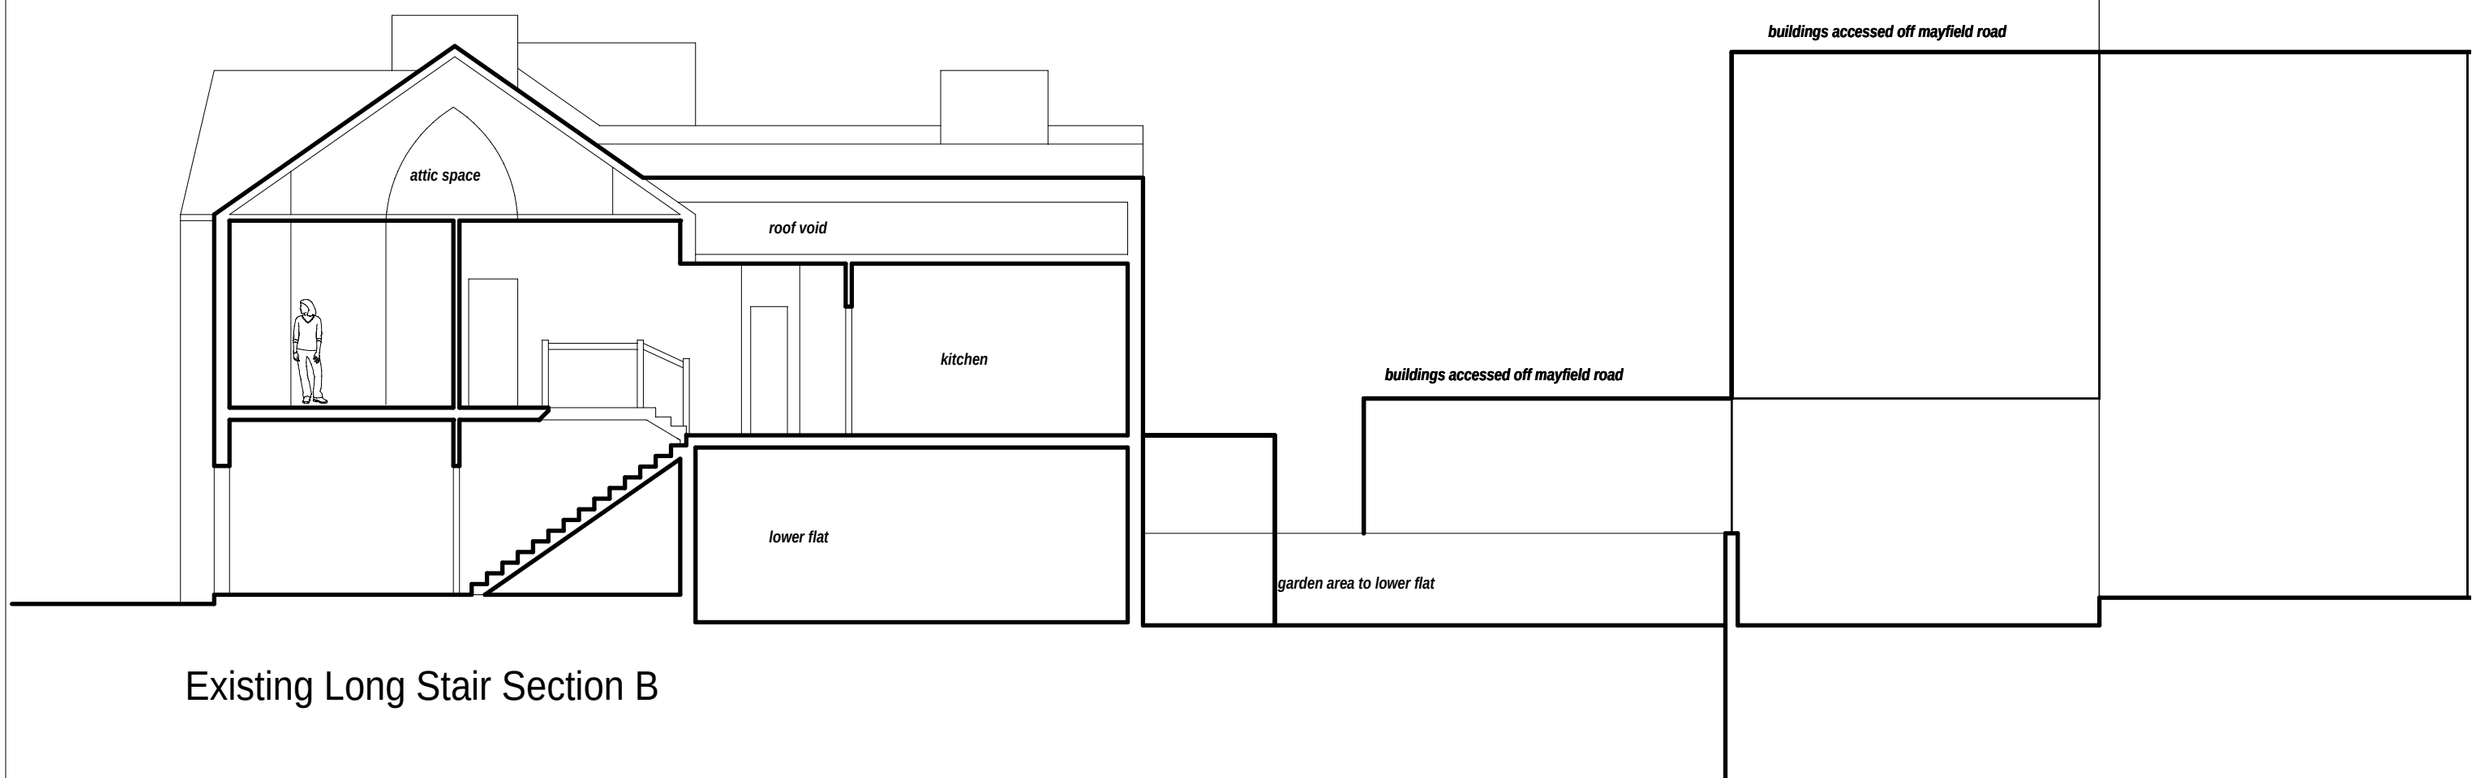

Existing Long Stair Section B

Existing Ground Floor Plan

this drawing shows the general layout of a scheme and anyone using its content must satisfy themselves as to its accuracy for the use of any of the information they take from it or assume by using it.

drawing revised to show preferred arrangement of proposed roof to extended flat roof/loft insulation 21/04/2014

alterations made after pre app site visit showing existing extended ground floor and garden location 30/10/2015

Drg.No.8/10/D dimensions & scale bar added

Upper Flat, 101 Weston Park, N8

this scale bar shows rectangles that are
1000mm by 250mm
at 1:100 when printed at A2 set to no scale using Adobe settings
and at 1:50 when printed at A0 ditto

This drawing has been produced by
Dr Bill Thompson architect
1 Aldeck House
Barnsbury Estate
London N1 0UE
bill@thompsonarchitect.info
but may not be used without a license

Proposed Short and Long Stair Sections



Proposed Short Stair Section A

Proposed First Floor Plan

Proposed Long Stair Section B

Proposed Ground Floor Plan - no change

this drawing shows the general layout of a scheme
and anyone using its content
must satisfy themselves as to accuracy and accountability
for the use of any of the information
they take from it or assume by using it.

drawing revised to show preferred
asymmetrical mono-pitched roof
to provide for extension
in isolation 21/04/2014

drawing revised to remove glazing
at front and rotate bath 17 May 2014
drawing revised to show
height of curtilage and add timber screen

Drg.No.9/10/D dimensions and scale bar added

Upper Flat, 101 Weston Park, N8

this scale bar shows rectangles that are
1000mm by 250mm
at 1:100 when printed at A2 set to no scale using Adobe settings
and at 1:50 when printed at A0 ditto

This drawing has been produced by
Dr Bill Thompson architect
1 Aldeck House
Barnsbury Estate
London N1 0UE
but is copyright and may
not to be used without a license

Existing and Proposed Sections

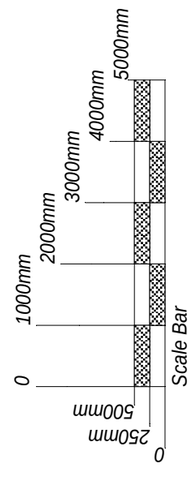

Proposed Section



Existing Section