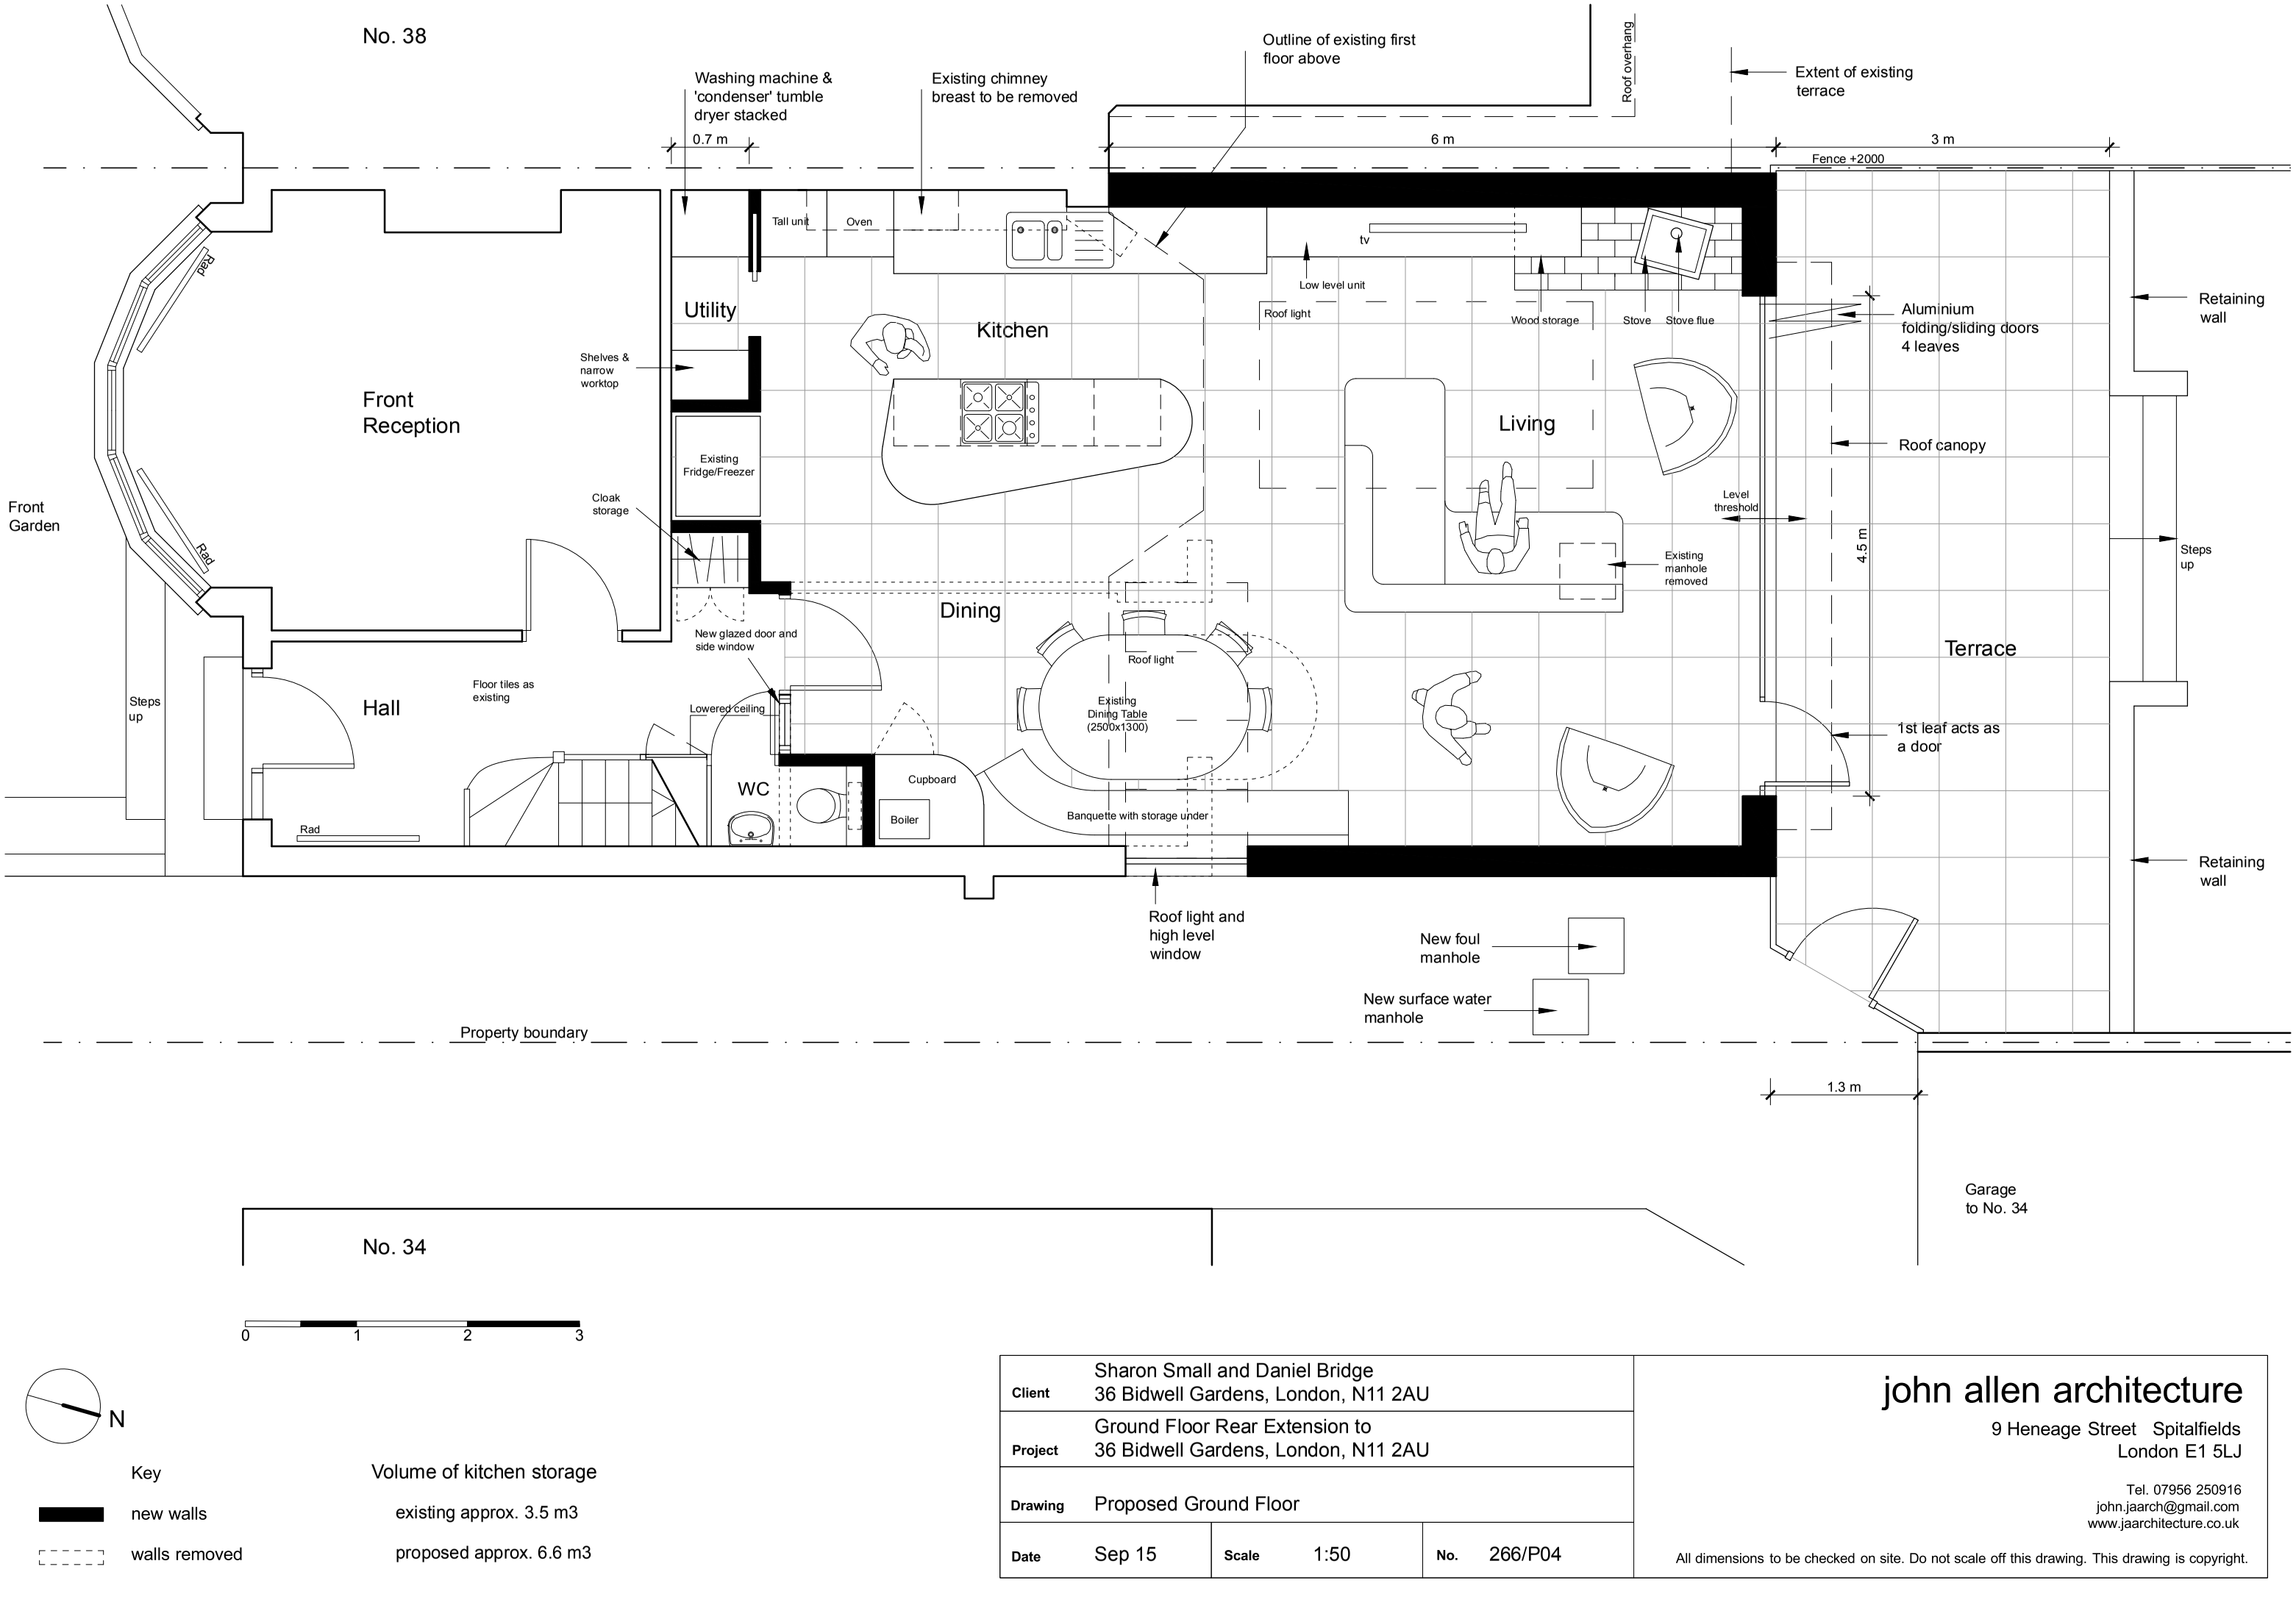

Key

new walls	
walls removed	

Volume of kitchen storage

existing approx.	3.5 m3
proposed approx.	6.6 m3

Client	Sharon Small and Daniel Bridge 36 Bidwell Gardens, London, N11 2AU				
Project	Ground Floor Rear Extension to 36 Bidwell Gardens, London, N11 2AU				
Drawing	Proposed Ground Floor				
Date	Sep 15	**Scale**	1:50	**No.**	266/P04

john allen architecture

9 Heneage Street Spitalfields
London E1 5LJ

Tel. 07956 250916
john.jaarch@gmail.com
www.jaarchitecture.co.uk

All dimensions to be checked on site. Do not scale off this drawing. This drawing is copyright.