Notes
1- This drawing is not for construction
2- All Dimension are in millimeters
3- Dimensions are not to be scaled directly from drawings
4- All dimensions are to be checked on site and the Architect is to be inform of any discrepancies before construction commences
5- All references to drawings refer to current revision of that drawing
6- The Copyright of this drawing belongs to Archend Ltd.

0 1 2 3 4 6m

scale 1:100

Existing Wall
Wall/partition to be removed
Proposed wall/partition

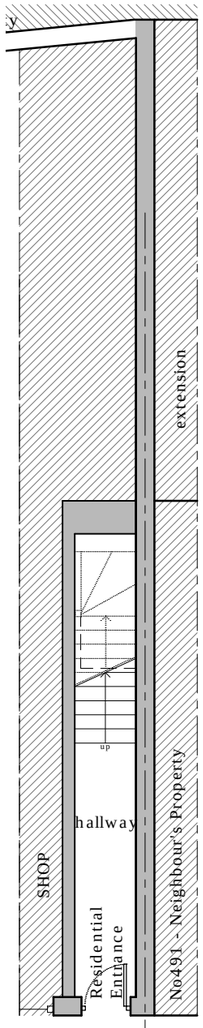

Existing Ground Floor Plan

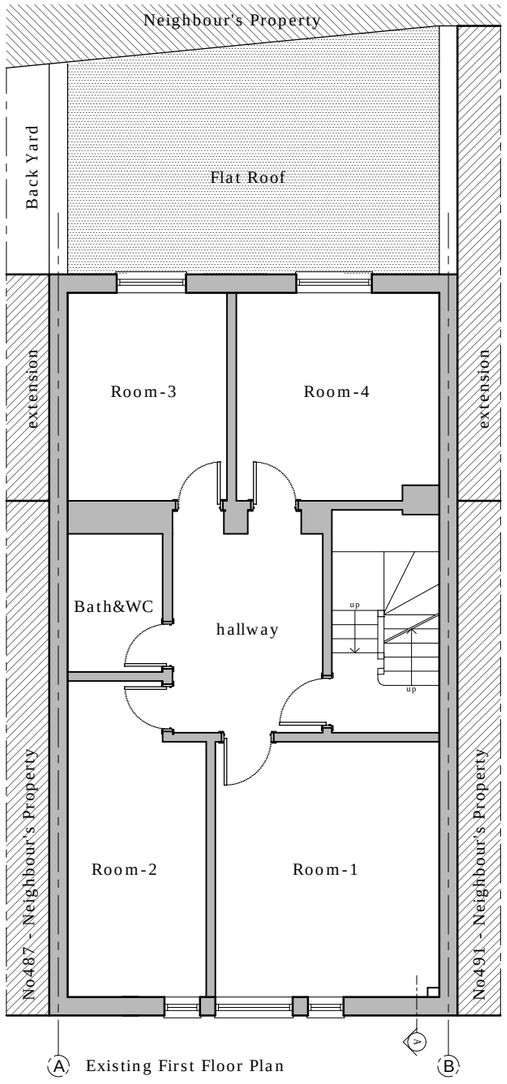

A Existing First Floor Plan B

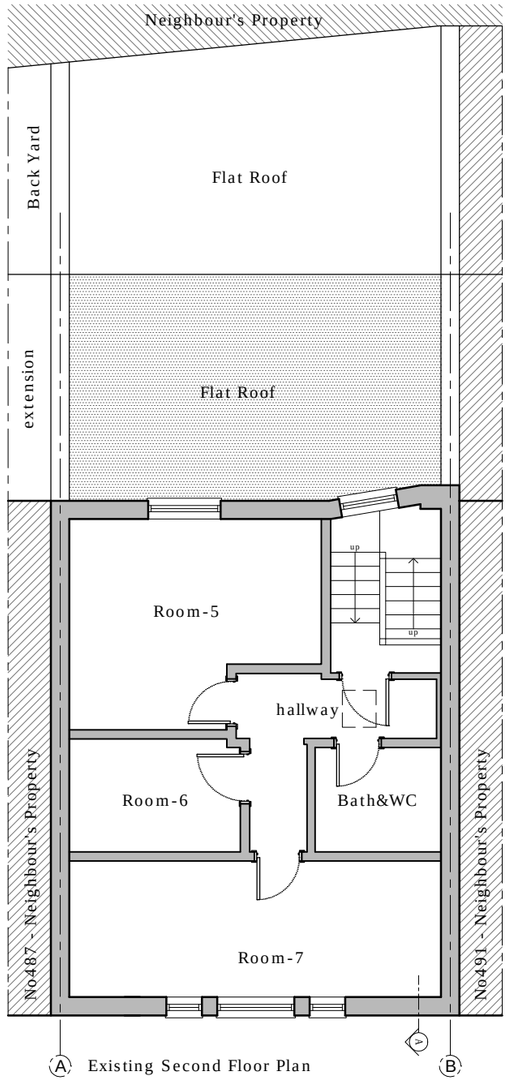

A Existing Second Floor Plan B

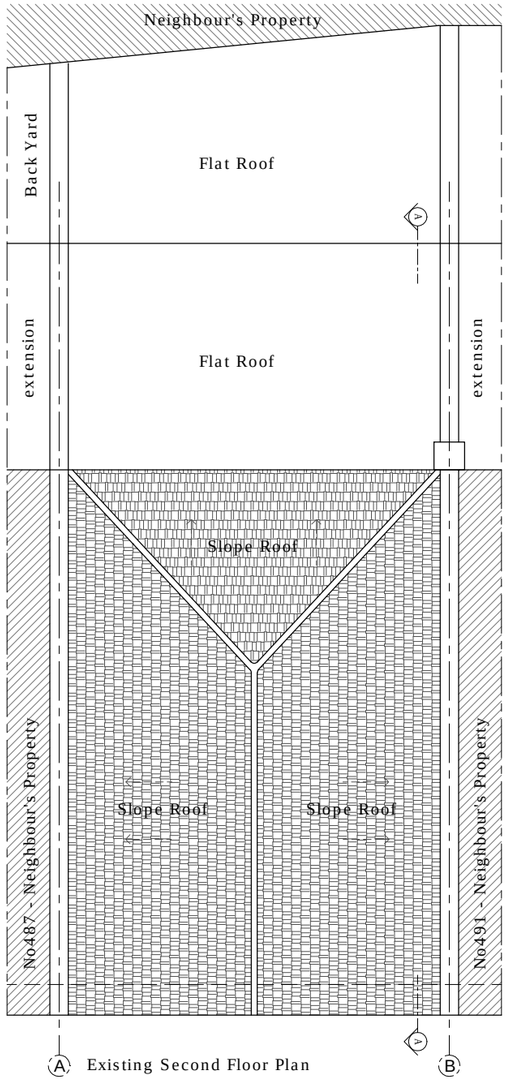

A Existing Second Floor Plan B

Rev.	Date	Revisions

FOR PLANNING

ARCH
ARCHITECTURAL DESIGN STUDIO
33B Grand Parade, Green Lanes,
Haringey, London, N4 1LG
Tel: 0208 809 2320 - 0784241 0527
Web: www.archpl.co.uk

Client	Mr. Turabi Keskin		
Project	489 Seven Sisters Road, N15 6EP		
Scale	1/100@A3	Date	10/2015
Drawn By	LLB	Checked By	AEC
Project No.	Drawing No.	Revision	
0487-15	A101	-	

Drawing title
Existing Floor Plans

Notes
1- This drawing is not for construction
2- All Dimension are in millimeters
3- Dimensions are not to be scaled directly from drawings
4- All dimensions are to be checked on site and the Architect is to be inform of any discrepancies before construction commences
5- All references to drawings refer to current revision of that drawing
6- The Copyright of this drawing belongs to Archend Ltd.

0 1 2 3 4 6m

scale 1:100

Existing Wall
Wall/partition to be removed
Proposed wall/partition

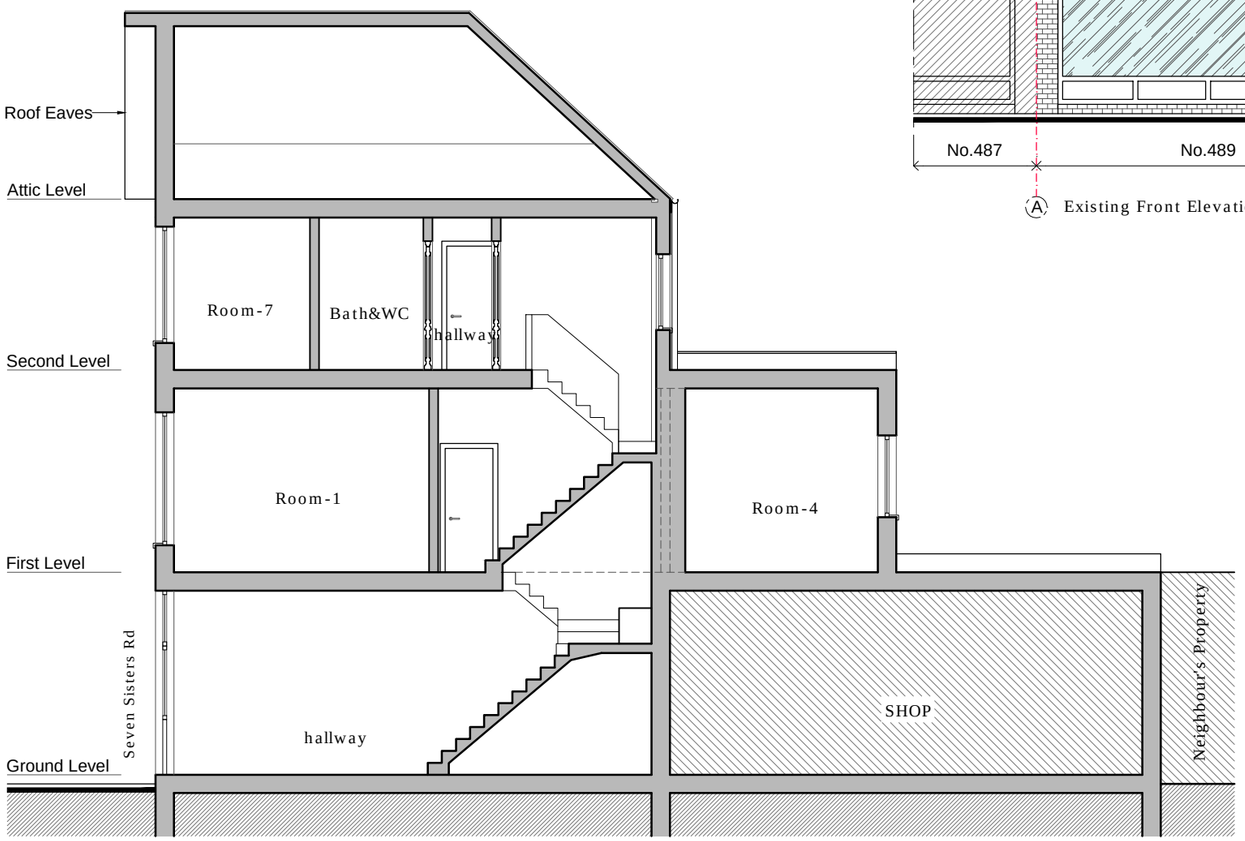

Existing Section A-A



Existing Front Elevation

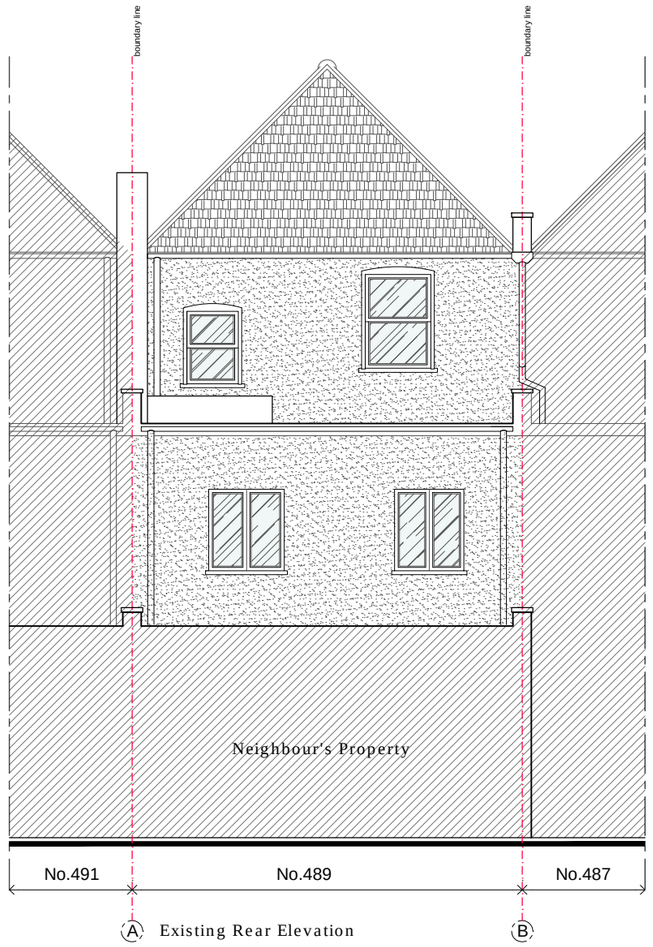

Existing Rear Elevation

Attic Level
Second Level
First Level
Ground Level

Rev.	Date	Revisions

FOR PLANNING

ARCH
ARCHITECTURAL DESIGN STUDIO
33B Grand Parade, Green Lanes,
Haringey, London, N4 1LG
Tel: 0208 809 2320 - 0784241 0527
Web: www.archpl.co.uk

Client	Mr. Turabi Keskin		
Project	489 Seven Sisters Road, N15 6EP		
Scale	1/100@A3	Date	10/2015
Drawn By	LLB	Checked By	AEC
Project No.	Drawing No.	Revision	
0487-15	A102	-	

Drawing title
Existing Section AA & Elevations

Notes
1- This drawing is not for construction
2- All Dimension are in millimeters
3- Dimensions are not to be scaled directly from drawings
4- All dimensions are to be checked on site and the Architect is to be inform of any discrepancies before construction commences
5- All references to drawings refer to current revision of that drawing
6- The Copyright of this drawing belongs to Archend Ltd.

0 1 2 3 4 6m

scale 1:100

Existing Wall
Wall/partition to be removed
Proposed wall/partition

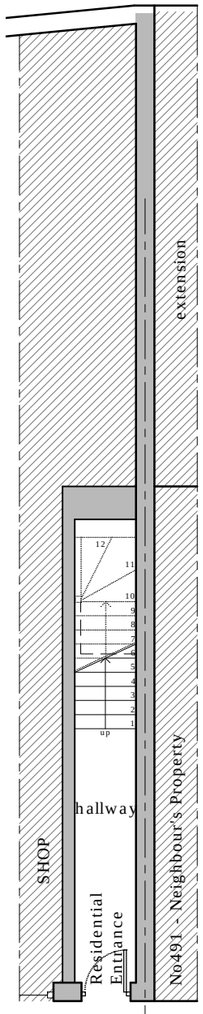

Proposed Ground Floor Plan

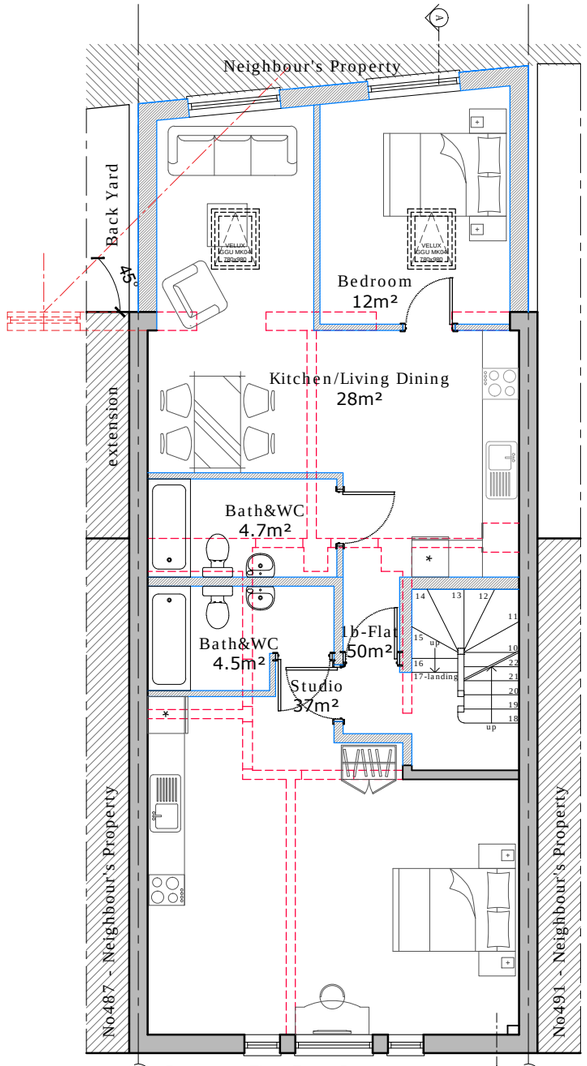

A Proposed First Floor Plan B

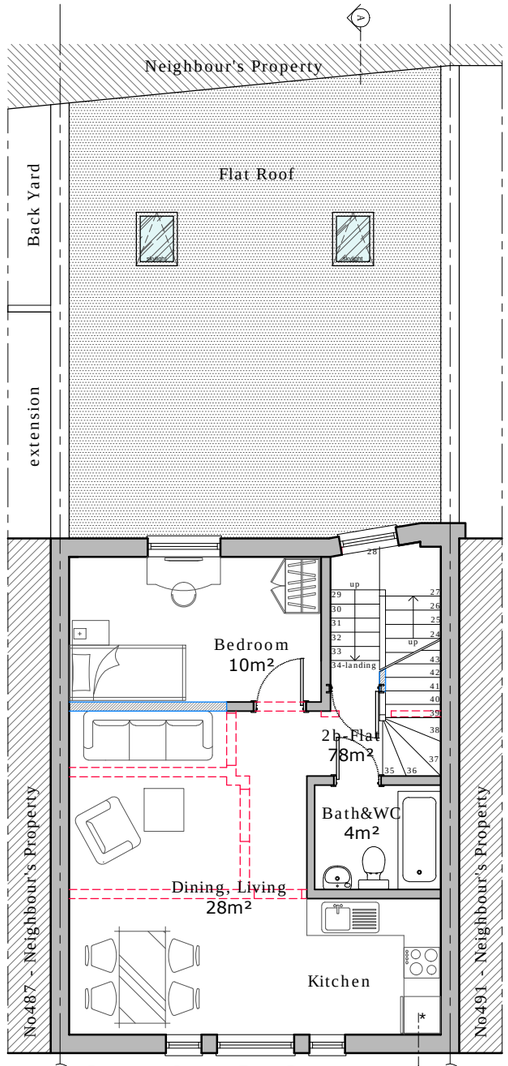

A Proposed Second Floor Plan B

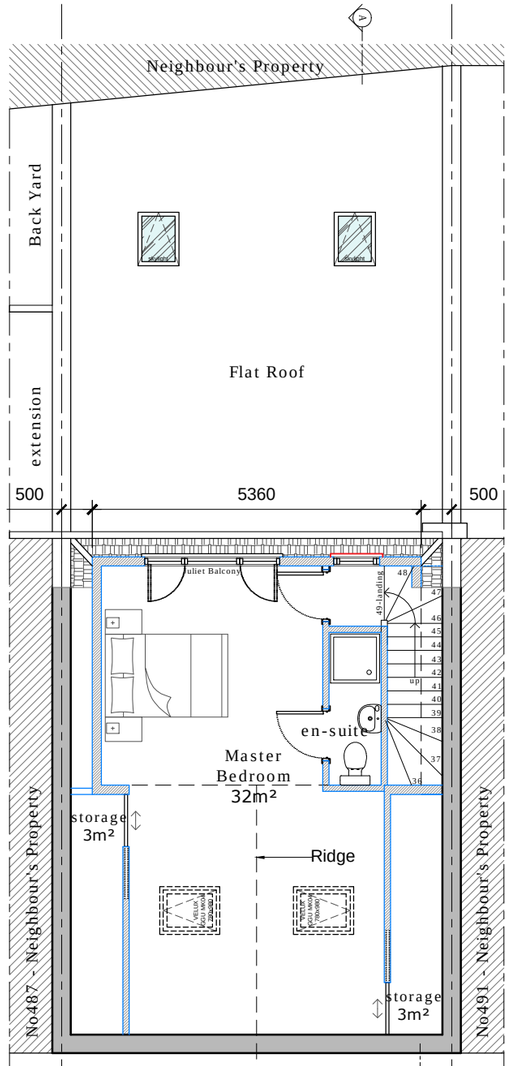

A Proposed Second Floor Plan B

Rev.	Date	Revisions

FOR PLANNING

ARCH
ARCHITECTURAL DESIGN STUDIO
33B Grand Parade, Green Lanes,
Haringey, London, N4 1LG
Tel: 0208 809 2320 - 0784241 0527
Web: www.archpl.co.uk

Client	Mr. Turabi Keskin		
Project	489 Seven Sisters Road, N15 6EP		
Scale	1/100@A3	Date	10/2015
Drawn By	LLB	Checked By	AEC
Project No.	Drawing No.	Revision	
0487-15	A103	-	

Drawing title
Proposed Floor Plans

Notes
1- This drawing is not for construction
2- All Dimension are in millimeters
3- Dimensions are not to be scaled directly from drawings
4- All dimensions are to be checked on site and the Architect is to be inform of any discrepancies before construction commences
5- All references to drawings refer to current revision of that drawing
6- The Copyright of this drawing belongs to Archend Ltd.

0 1 2 3 4 6m

scale 1:100

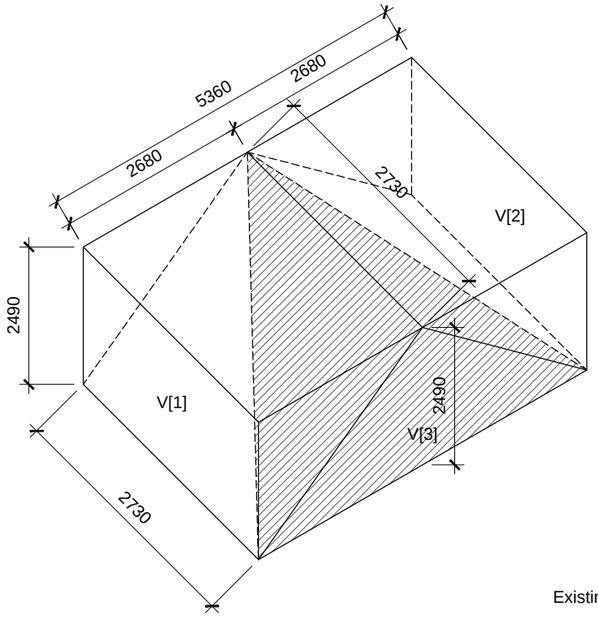

VOLUME [1] = $\frac{1}{2}$ x (2.730 x 2.490 x 2.680)
VOLUME [1] = 9.11 m³

VOLUME [3] = $\frac{1}{4}$ x (2.730 x 2.490 x 2.680)
VOLUME [3] = 4.55 m³

VOLUME = V[1] + V[2] + V[3]
VOLUME = 22.77 m³

Existing Wall
Wall/partition to be removed
Proposed wall/partition

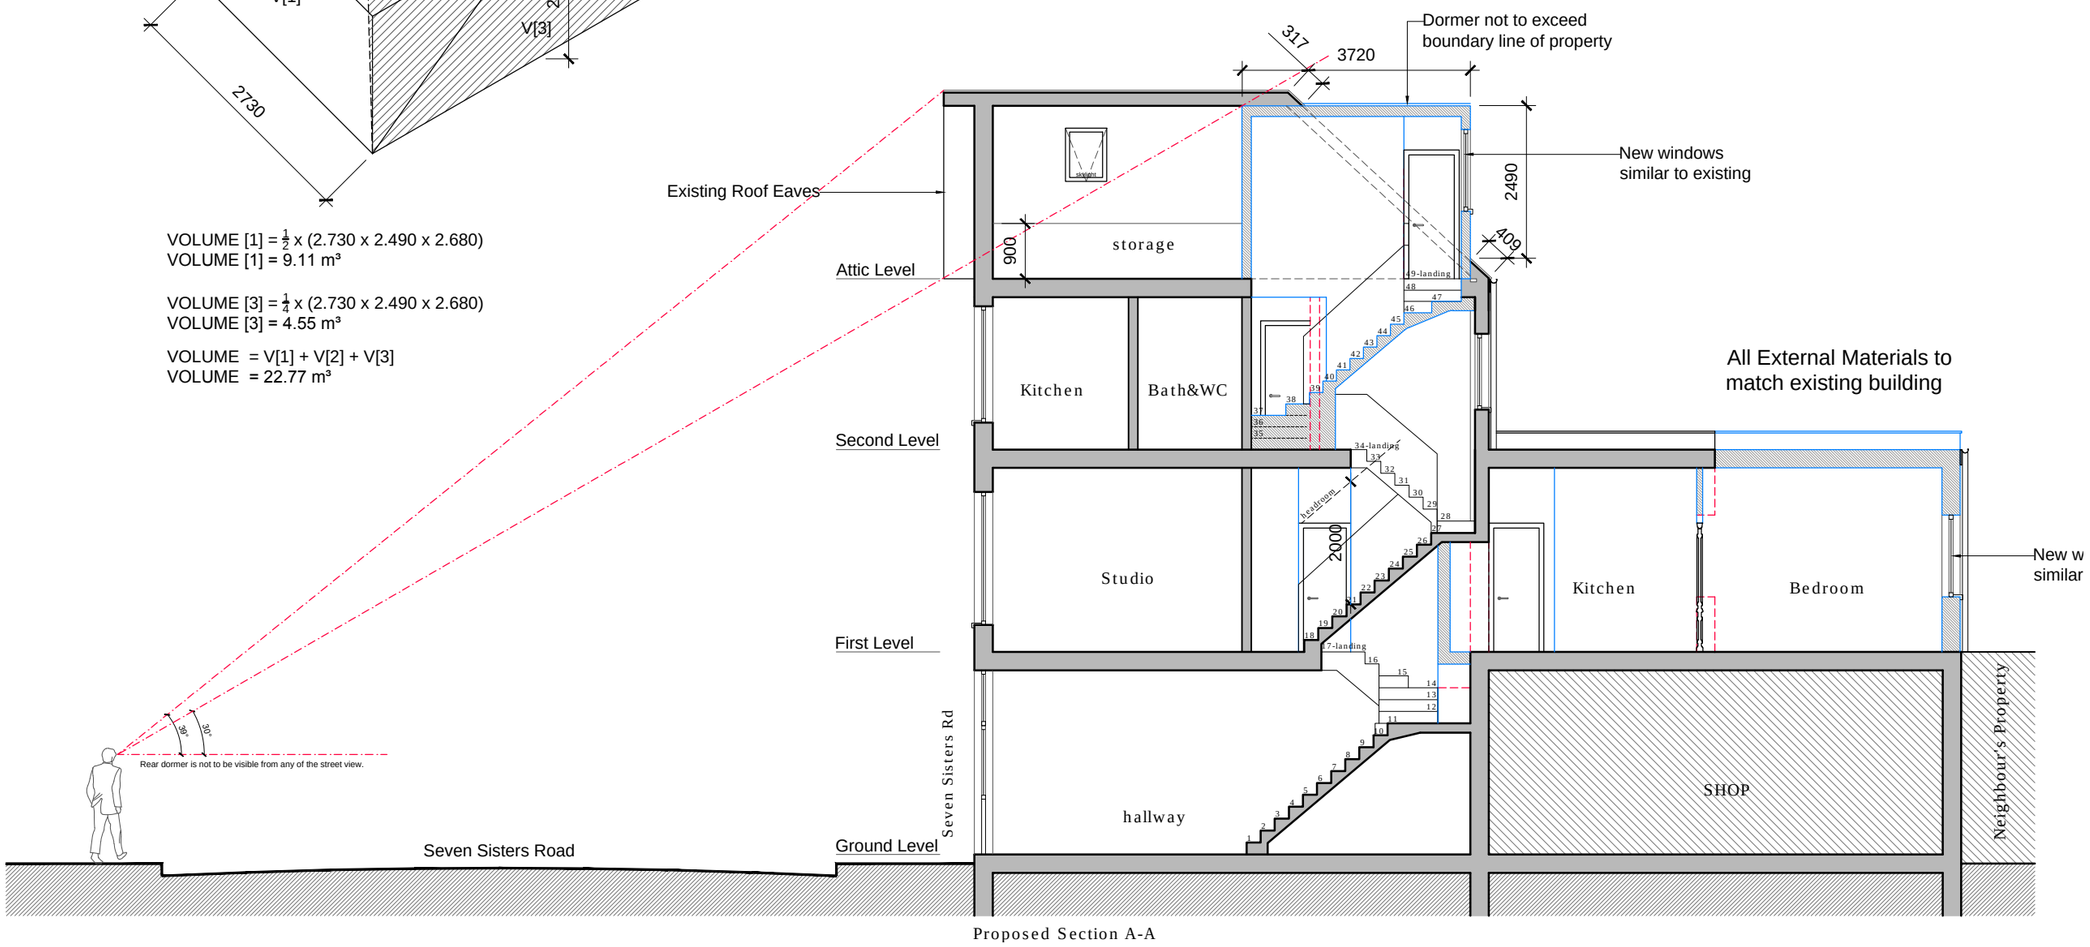

Proposed Section A-A

Rev.	Date	Revisions

FOR PLANNING

ARCH
ARCHITECTURAL DESIGN STUDIO
33B Grand Parade, Green Lanes,
Haringey, London, N4 1LG
Tel: 0208 809 2320 - 0784241 0527
Web: www.archpl.co.uk

Client	Mr. Turabi Keskin		
Project	489 Seven Sisters Road, N15 6EP		
Scale	1/100@A3	Date	10/2015
Drawn By	LLB	Checked By	AEC
Project No.	Drawing No.	Revision	
0487-15	A104	-	
Drawing title	Proposed Section A-A		

Notes
1- This drawing is not for construction
2- All Dimension are in millimeters
3- Dimensions are not to be scaled directly from drawings
4- All dimensions are to be checked on site and the Architect is to be inform of any discrepancies before construction commences
5- All references to drawings refer to current revision of that drawing
6- The Copyright of this drawing belongs to Archend Ltd.

0 1 2 3 4 6m

scale 1:100

Existing Wall
Wall/partition to be removed
Proposed wall/partition

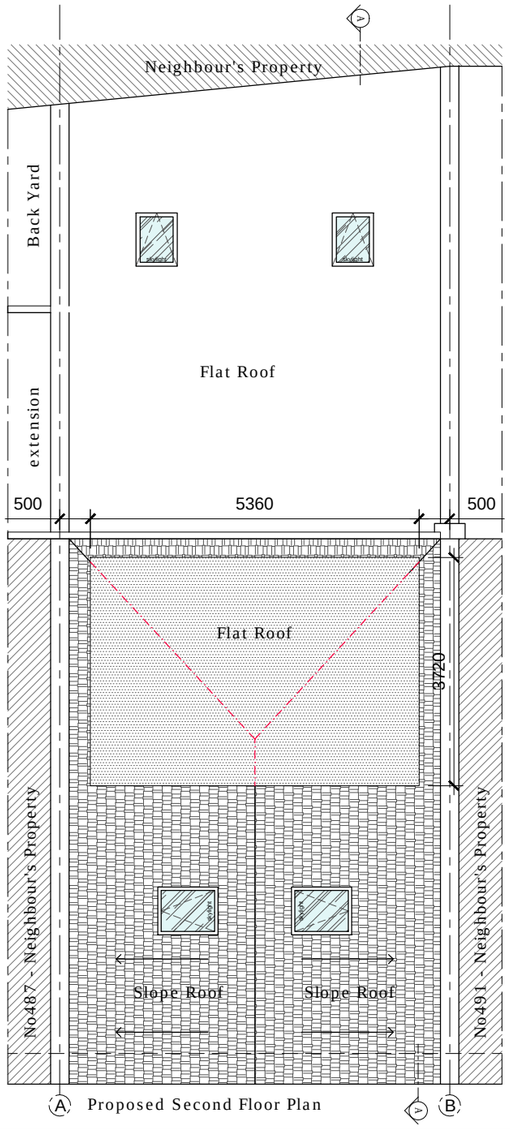



Attic Level
Second Level
First Level
Ground Level

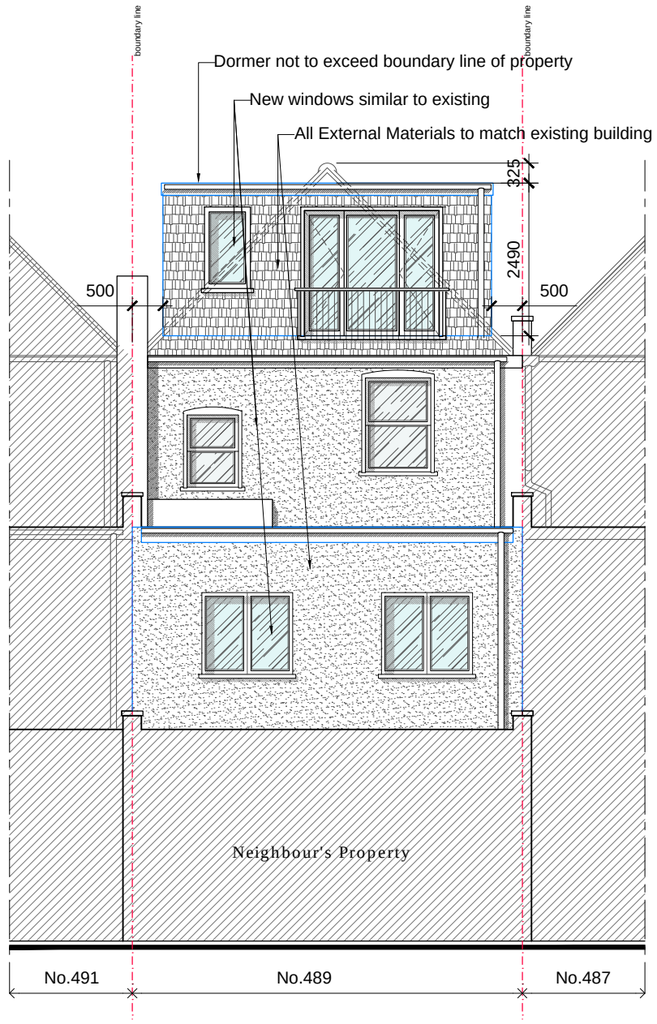

Rev.	Date	Revisions

FOR PLANNING

ARCH
ARCHITECTURAL DESIGN STUDIO
33B Grand Parade, Green Lanes,
Haringey, London, N4 1LG
Tel: 0208 809 2320 - 0784241 0527
Web: www.archpl.co.uk

Client	Mr. Turabi Keskin		
Project	489 Seven Sisters Road, N15 6EP		
Scale	1/100@A3	Date	10/2015
Drawn By	LLB	Checked By	AEC
Project No.	Drawing No.	Revision	
0487-15	A105	-	

Drawing title
Proposed Roof Plan & Elevations