
H. M. LAND REGISTRY GENERAL MAP

MIDDLESEX SHEET TQ 3390 SECTION K

(NATIONAL GRID)

Scale 1/1250

TOTTENHAM PARISH

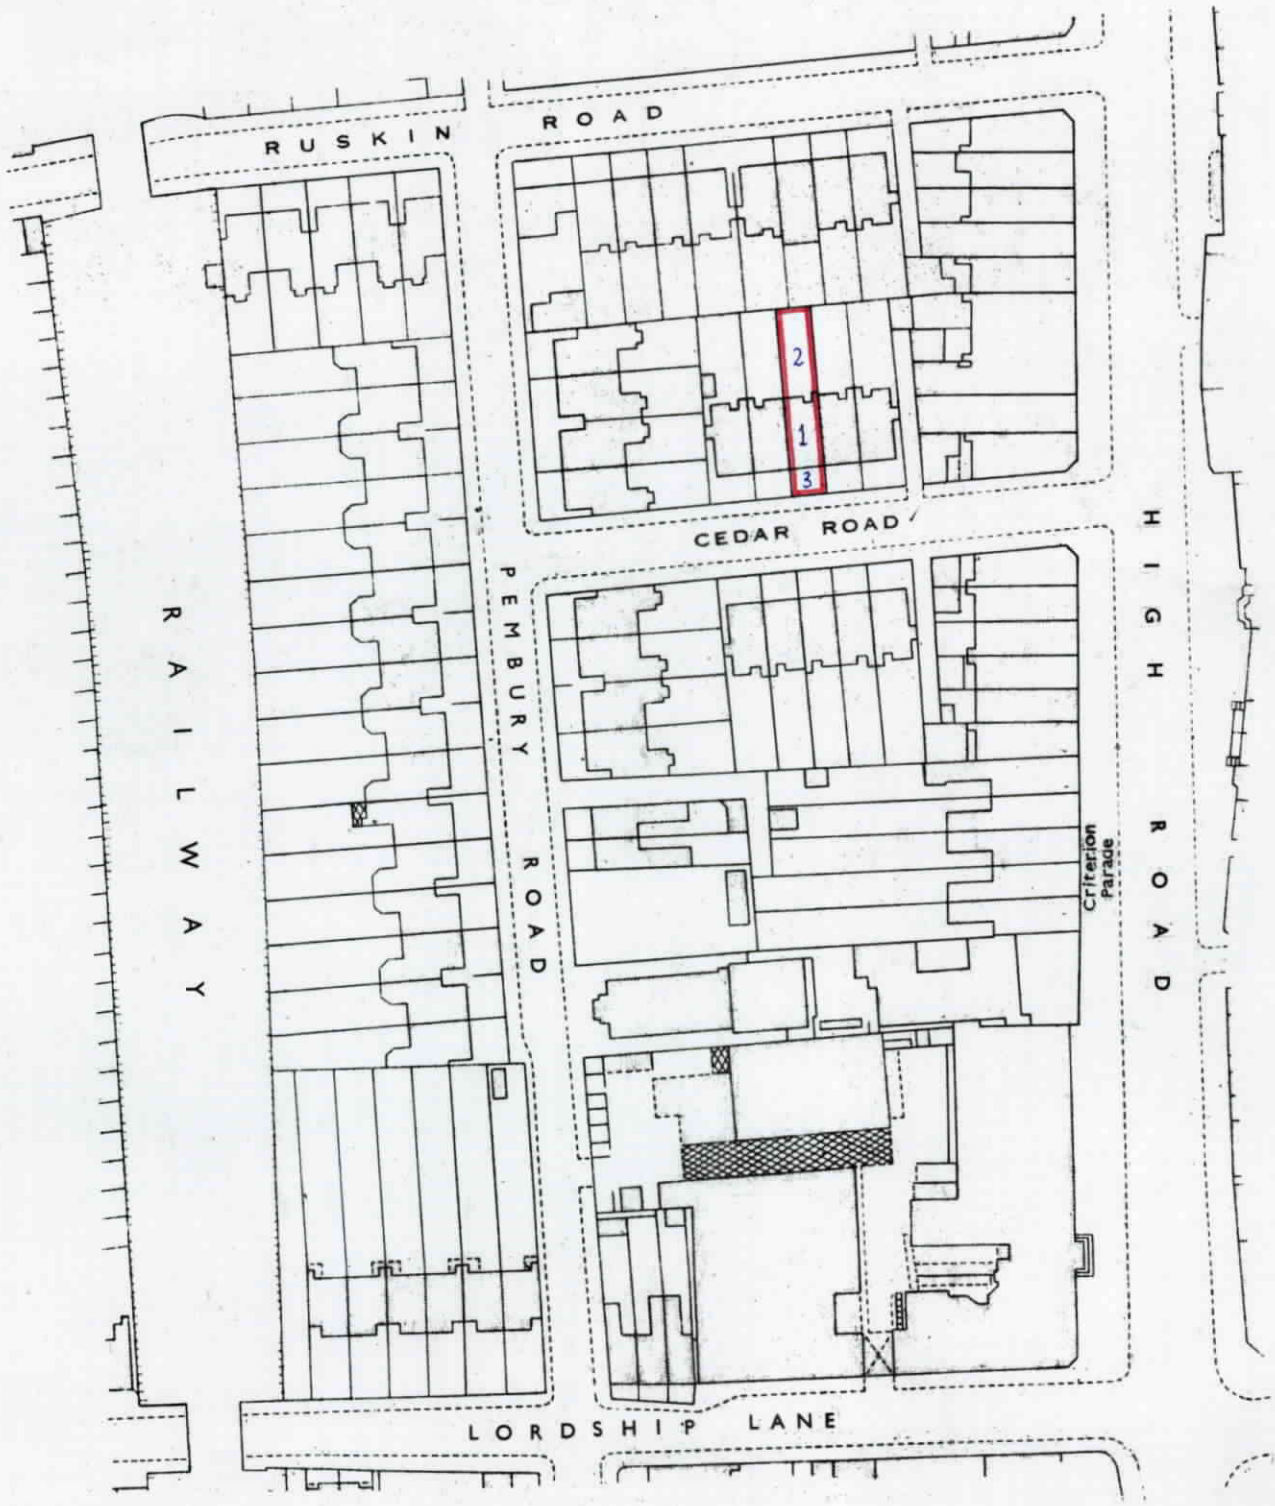

Old Reference MIDDLESEX XII 3 BV

Crown Copyright Reserved

H. M. LAND REGISTRY PLANS BRANCH 1/60

Filed Plan of Title No. MX401914

This is a print of the view of the title plan obtained from Land Registry showing the state of the title plan on 26 October 2015 at 17:08:50. This title plan shows the general position, not the exact line, of the boundaries. It may be subject to distortions in scale. Measurements scaled from this plan may not match measurements between the same points on the ground.

This title is dealt with by Land Registry, Wales Office.

©Crown Copyright. Produced by Land Registry. Reproduction in whole or in part is prohibited without the prior written permission of Ordnance Survey. Licence Number 100026316.